
© Crown copyright.
All rights reserved.
Reproduced by
permission.
Licence No. 100046837

COUNCIL
15 JUL 2011
RECEIVED

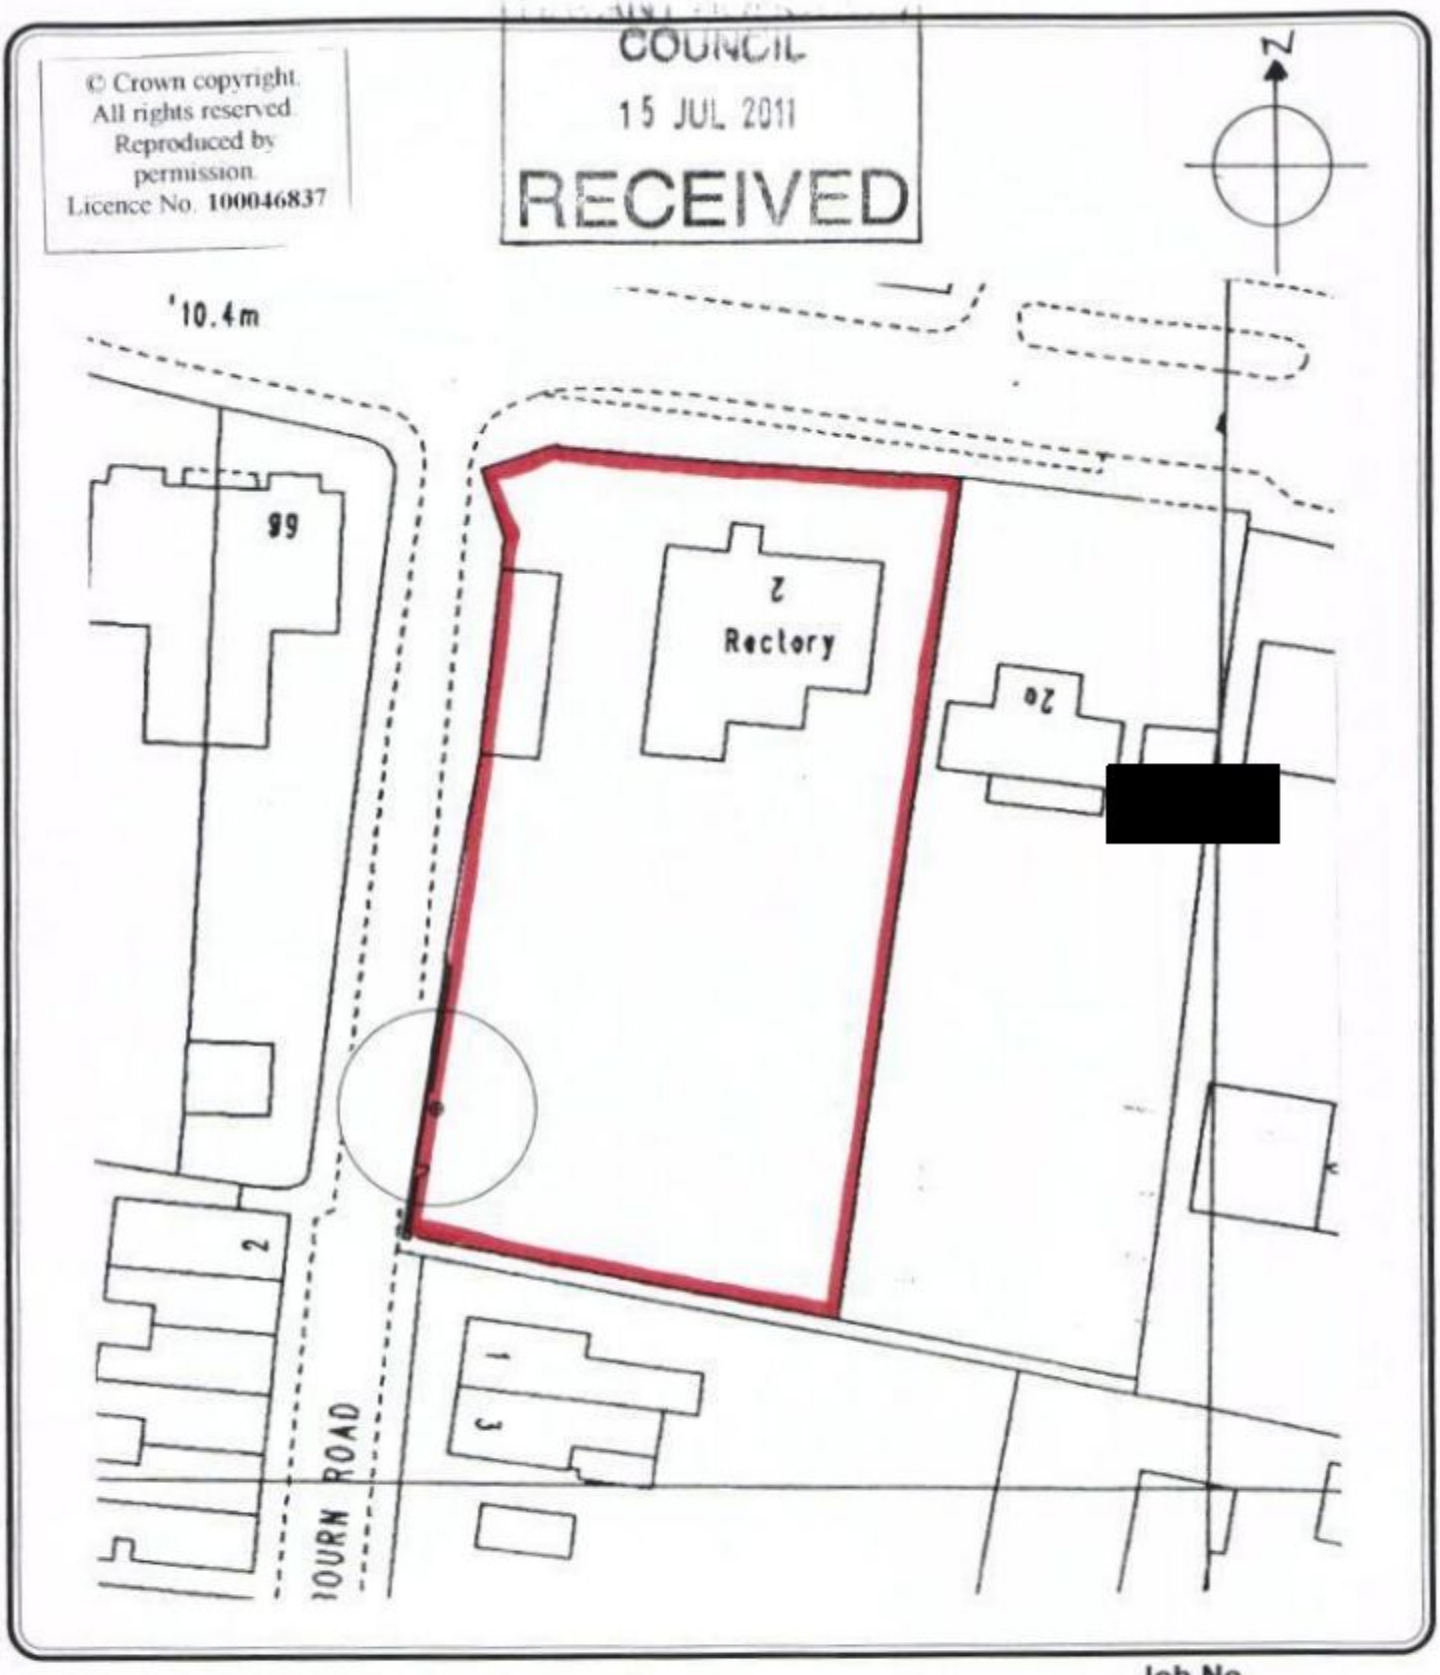


*Martin Critchley*
*Consultants Ltd.*
*Architectural and*
*Design Services.*

7, North Street, Havant,
Hampshire, PO9 1PW.
Tel. 02392 474 919
Fax. 02392 49 99 33

JOB
2, Emsworth Road,
Havant, PO9 2SR.

Date 6/7/11

DRAWING
BLOCK PLAN

Scale 1:500

Drawn P.C

Job No.
1126

Drg.No.
202