# REFUSE

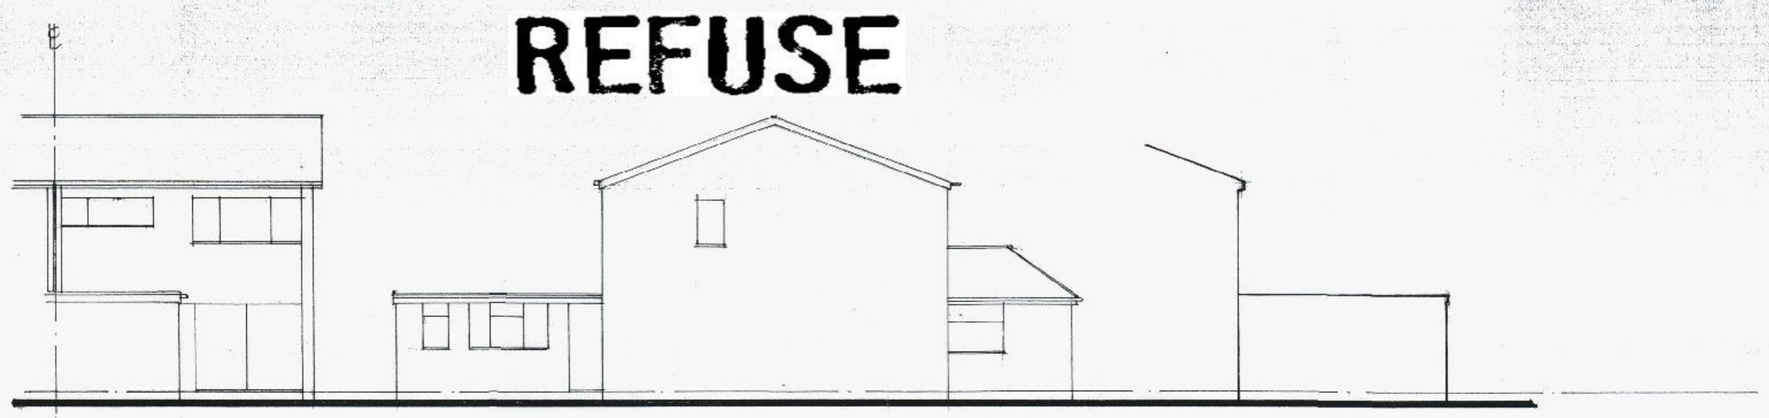


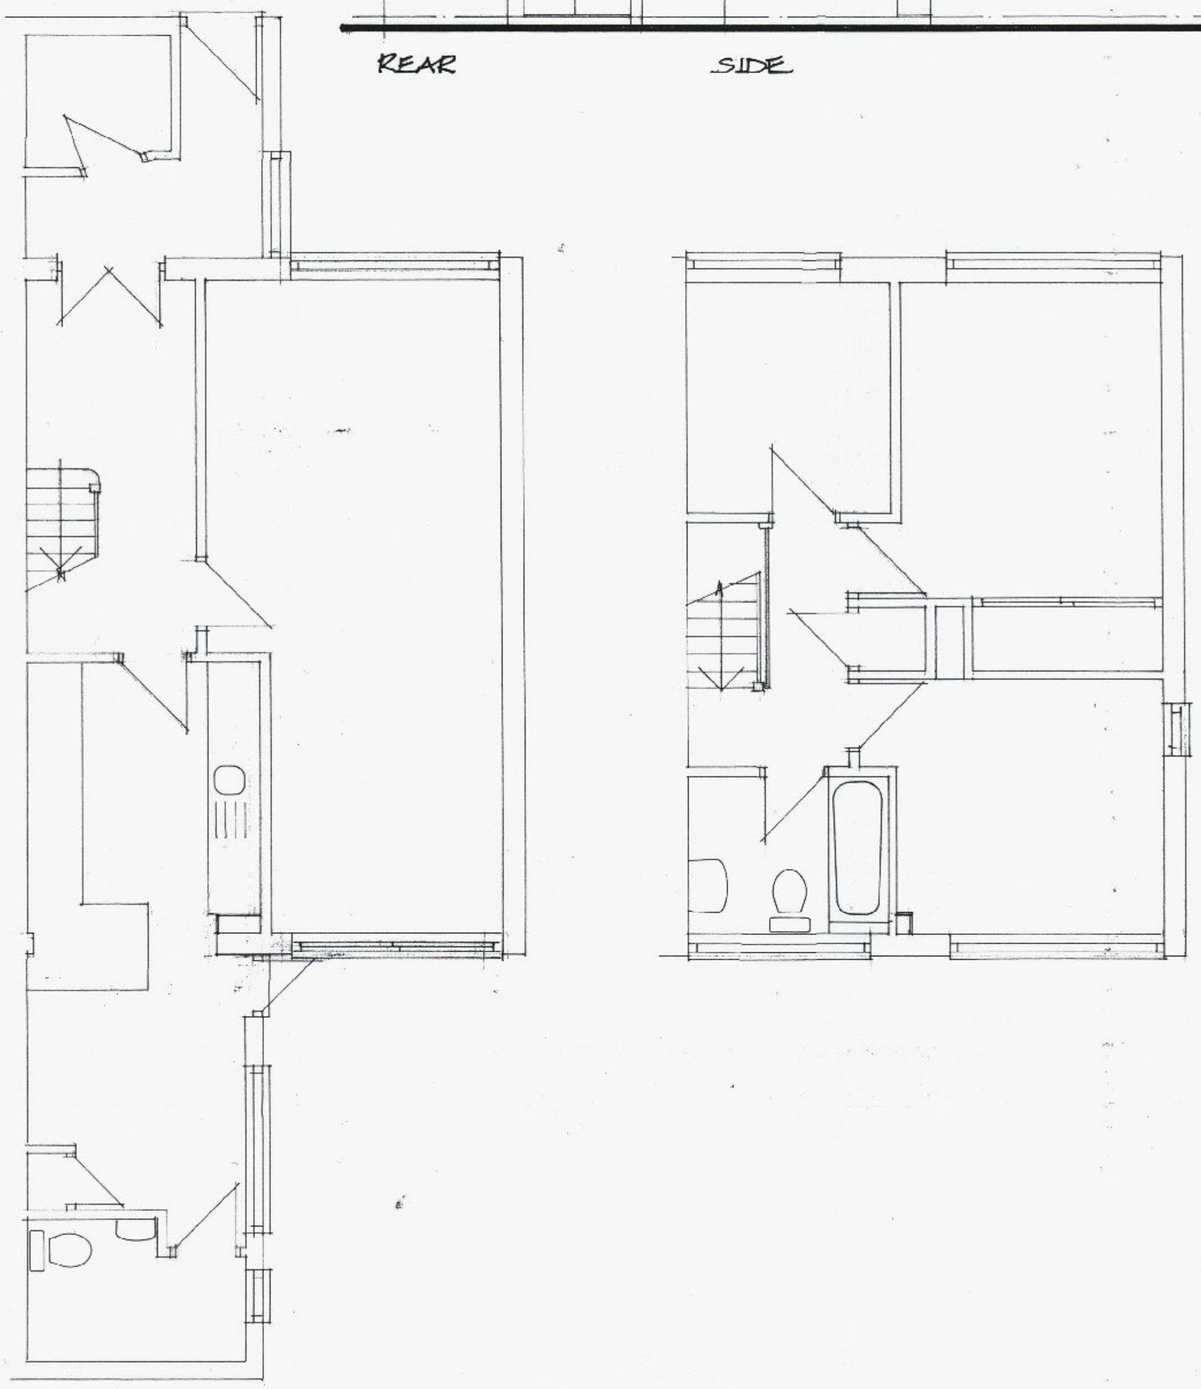

FIRST

HAVANT BOROUGH COUNCIL
31 MAR 2011
RECEIVED

DEREK TREAGUS ASSOCIATES
ARCHITECTURAL SERVICES
Flat 3, 34 Wimbledon Park Road, Southsea, Hants PO5 2PT
tel 07956 624094

Project
**REAR EXTENSION TO 11 WELL MEADOW, HAVANT, HAMPSHIRE.**

Client **Mr R Balbeck**

Title **PLANNING DRAWING**

| Date | Drawn | Scale |
|---|---|---|
| Feb 2011 | DT | 1:50,1:100,1:1250 |

Drg. No. **11.883.01** Rev.