


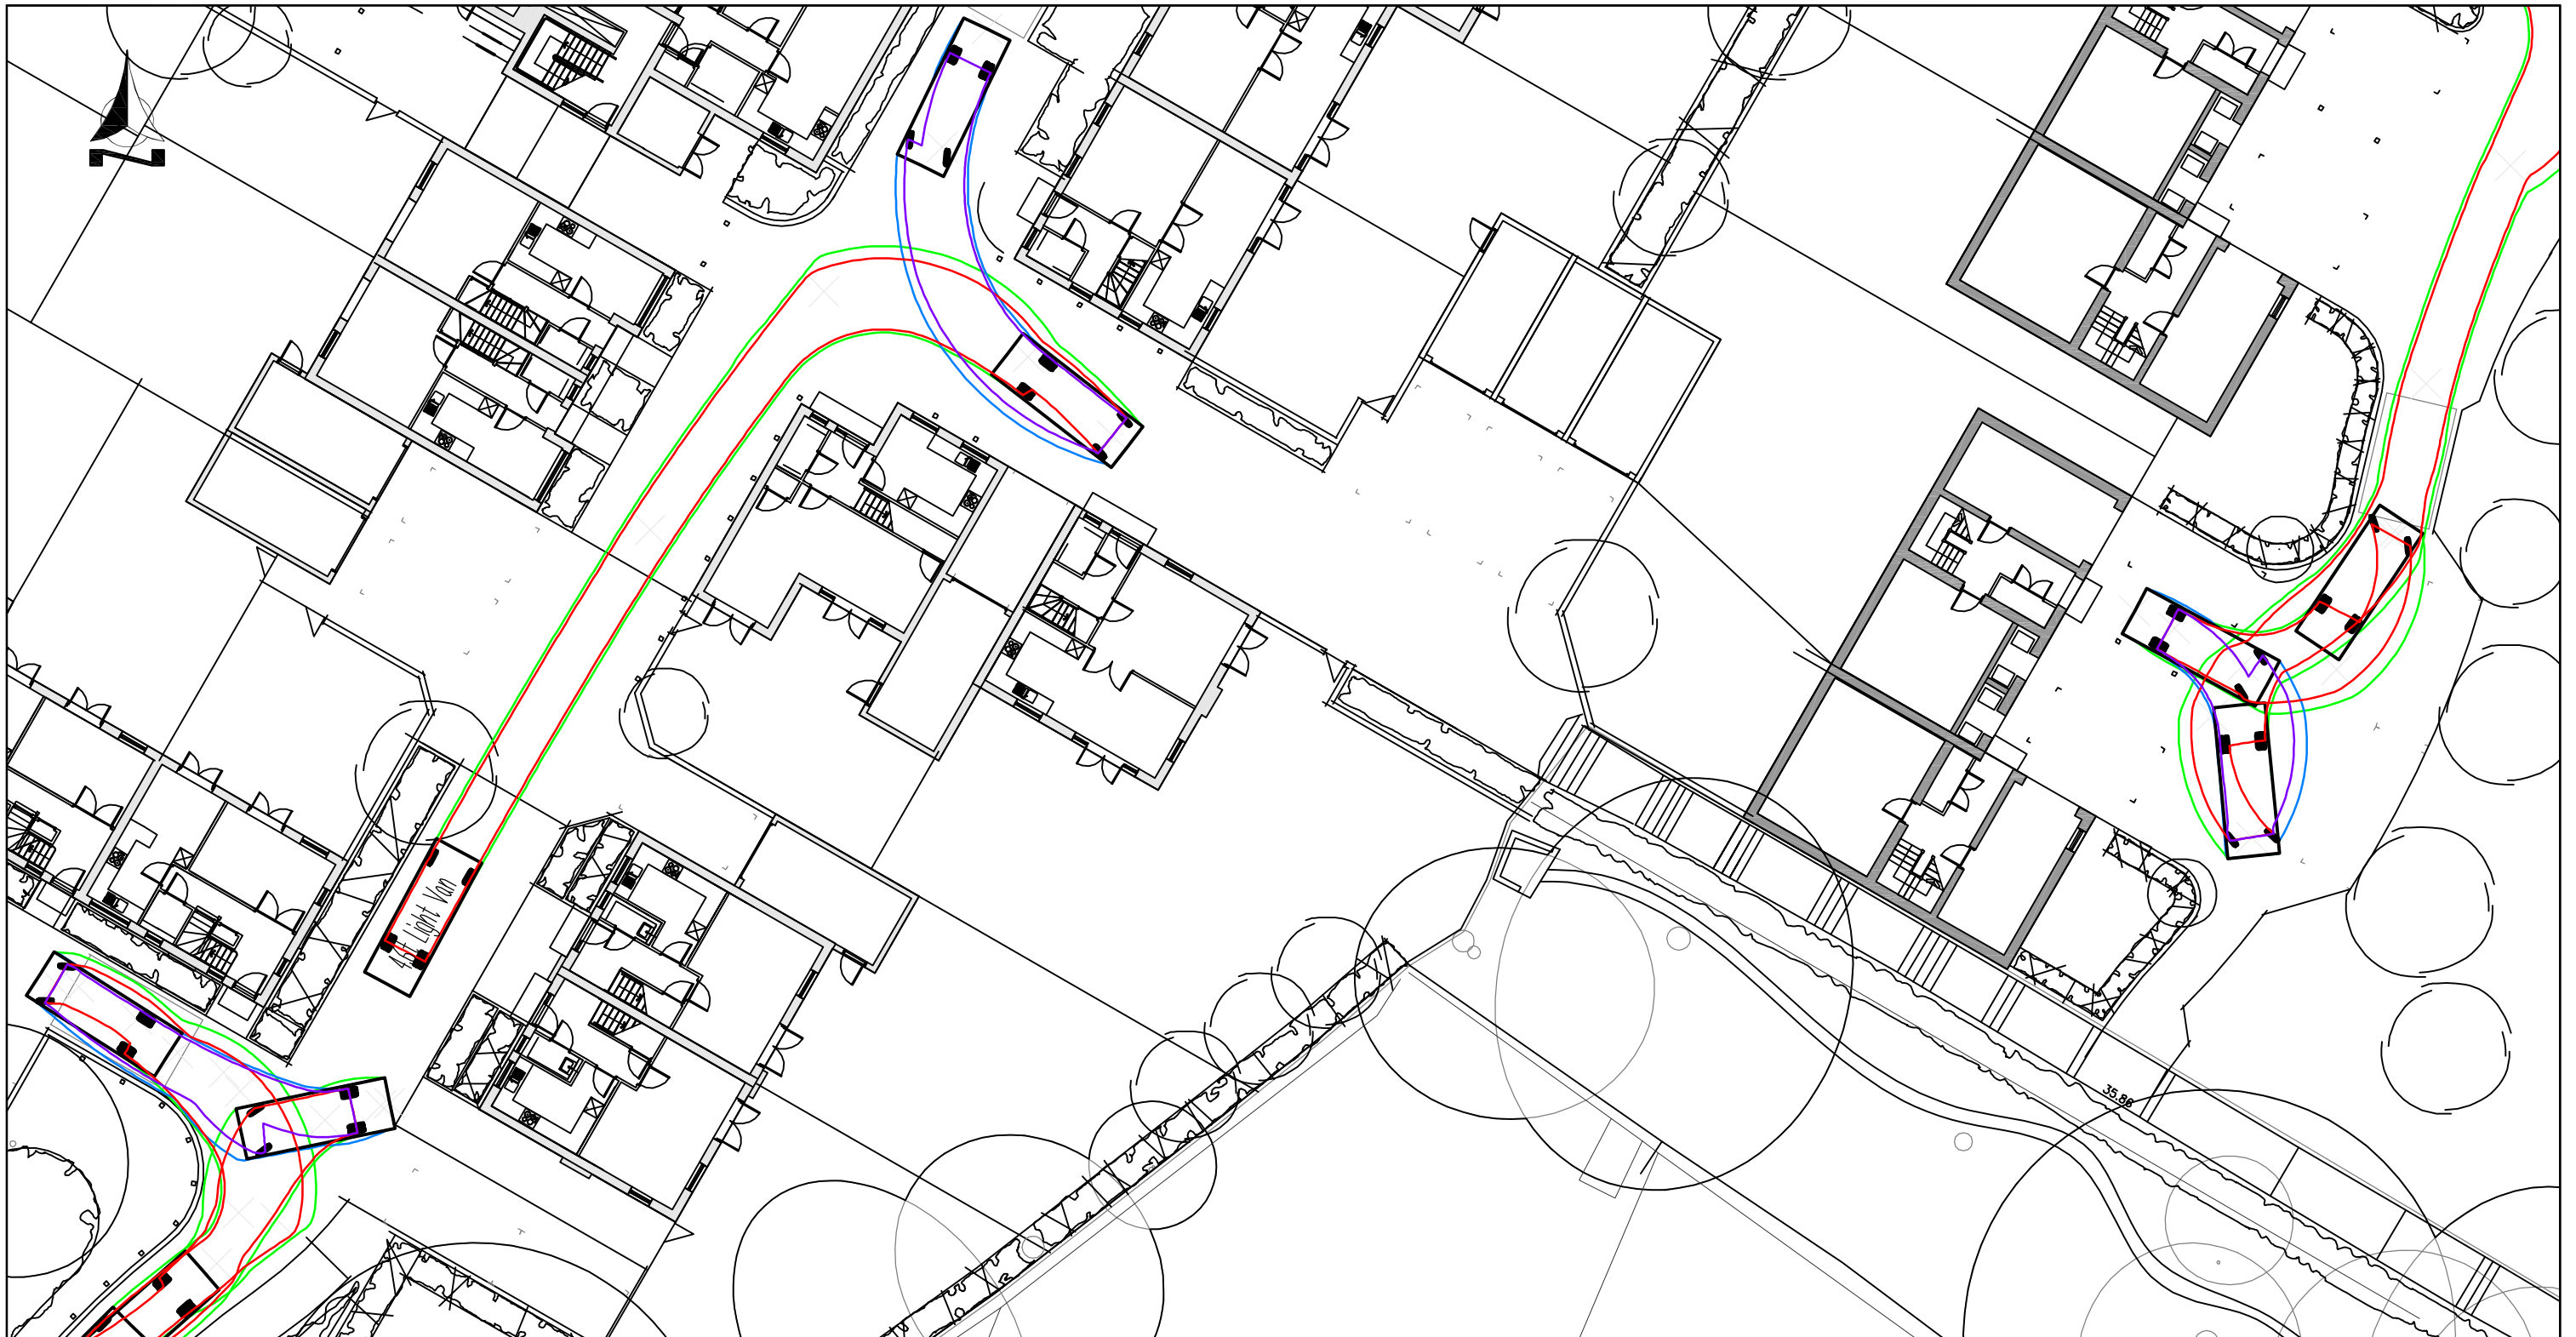

Clover House
Western Lane
Odiham
Hampshire, RG29 1TU
Tel: 01256 703355
Fax: 01256 704934
Email: info@bellamyroberts.co.uk

CLIENT Linden Homes		
PROJECT St. Michaels Convent, Waterlooville		
TITLE Swept path profile - delivery vehicle		
DRAWN BY GPW	DESIGN BY -	CHK BY JCB
DATE 18/09/12	DRAWING NO. 4140 / 220	
SCALE 1:250 @ A3	REV NO.	