


PERMIT

30-32 East Street

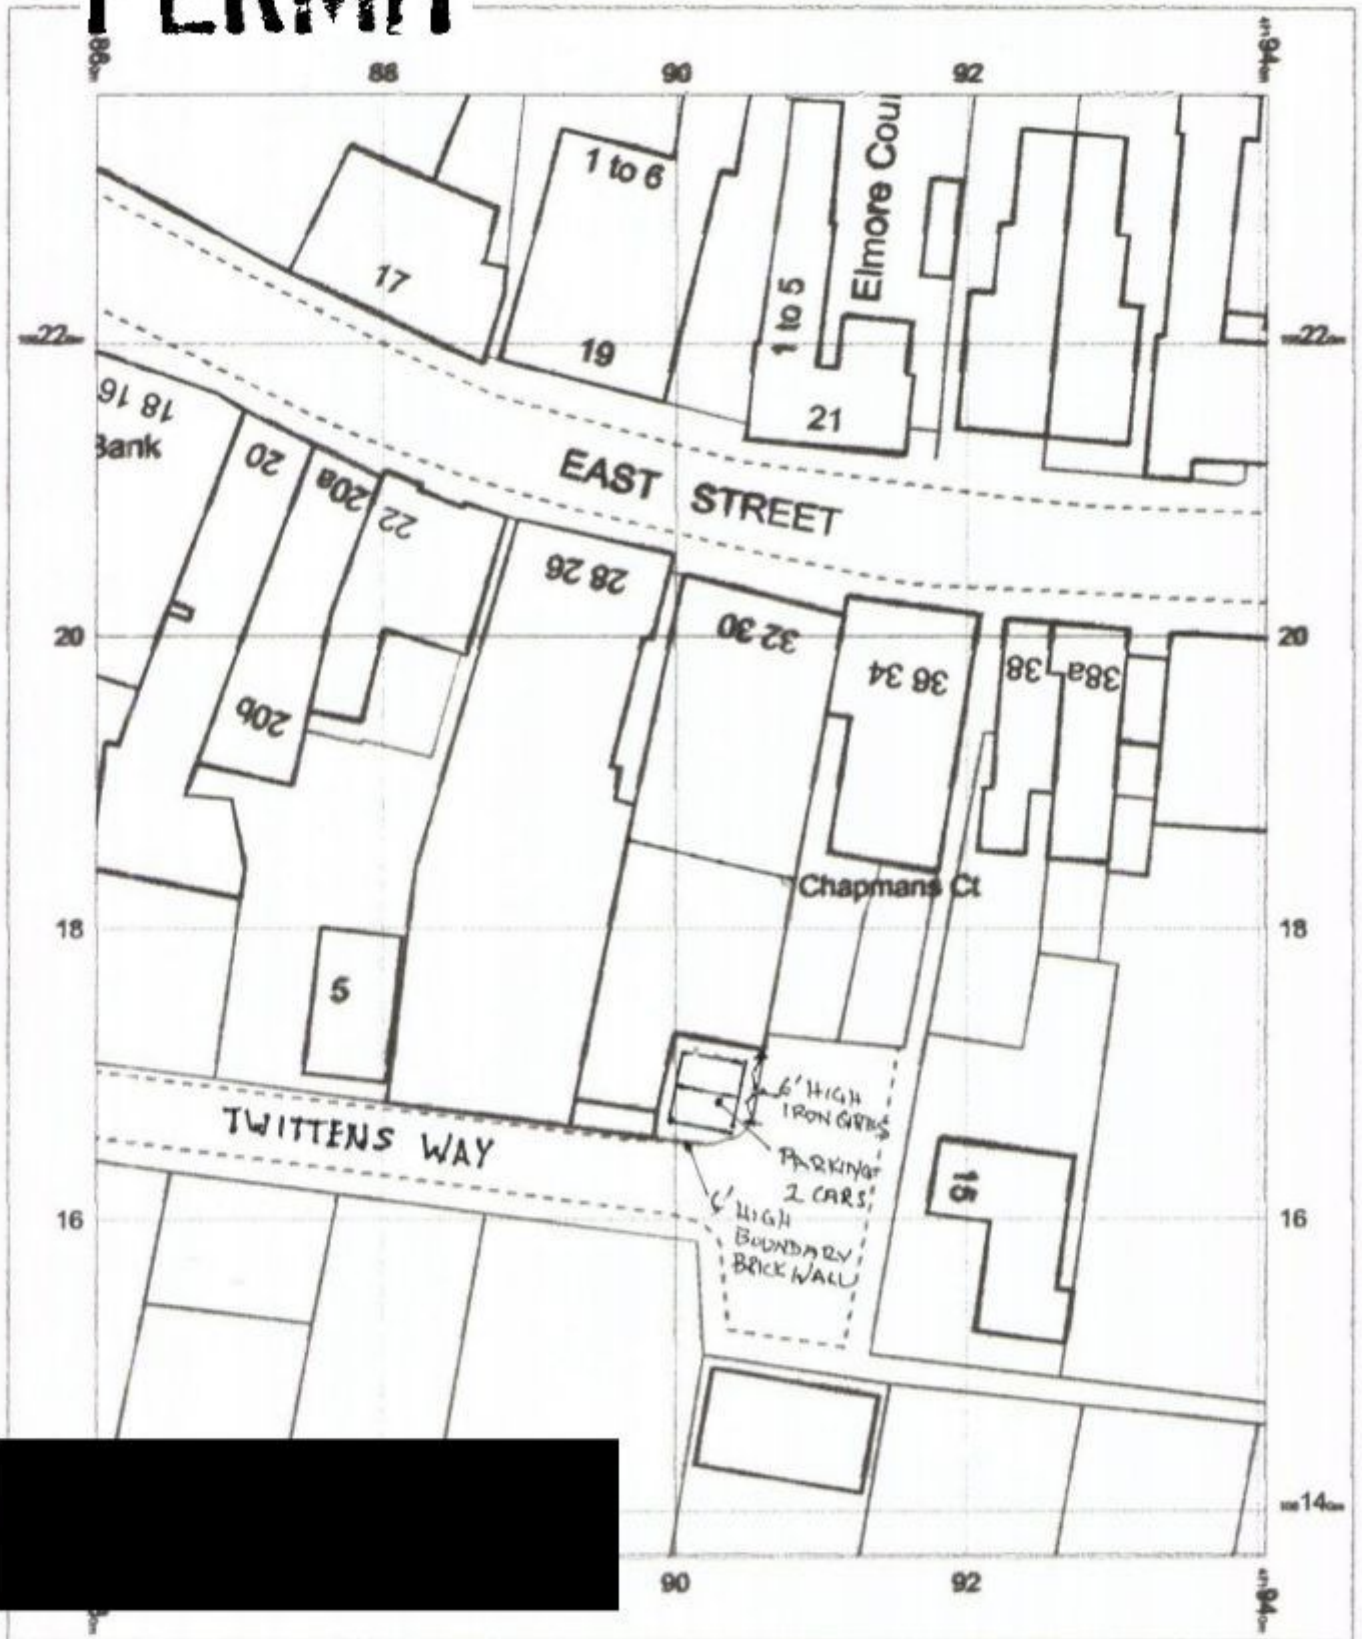

RECEIVED

24 NOV 2011

HAVANT BOROUGH
COUNCIL

OS Mastermap
21 November 2011, ID: 8LJT-08110257
www.planningapplicationsmaps.co.uk

1:500 scale print at A4, Centre: 471900 E, 106187 N

©Crown Copyright. Licence no. 10001998



bluejet
mapping