MR & MRS DAVID HOLLAND, TIDELANDS, 4, MILL LANE, LANGSTONE, PO9 1RX. Plans dwelling as existing.

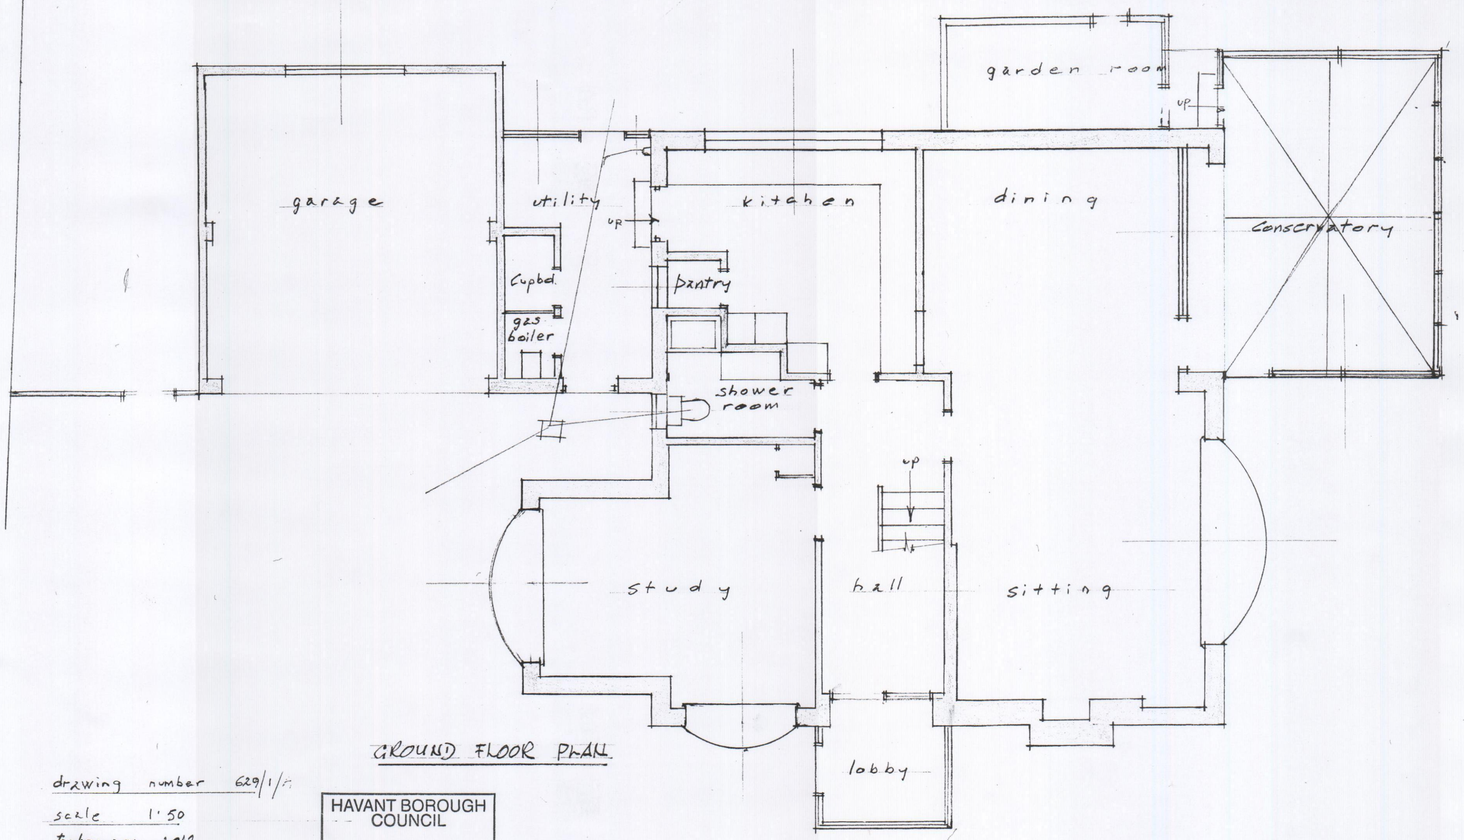

GROUND FLOOR PLAN

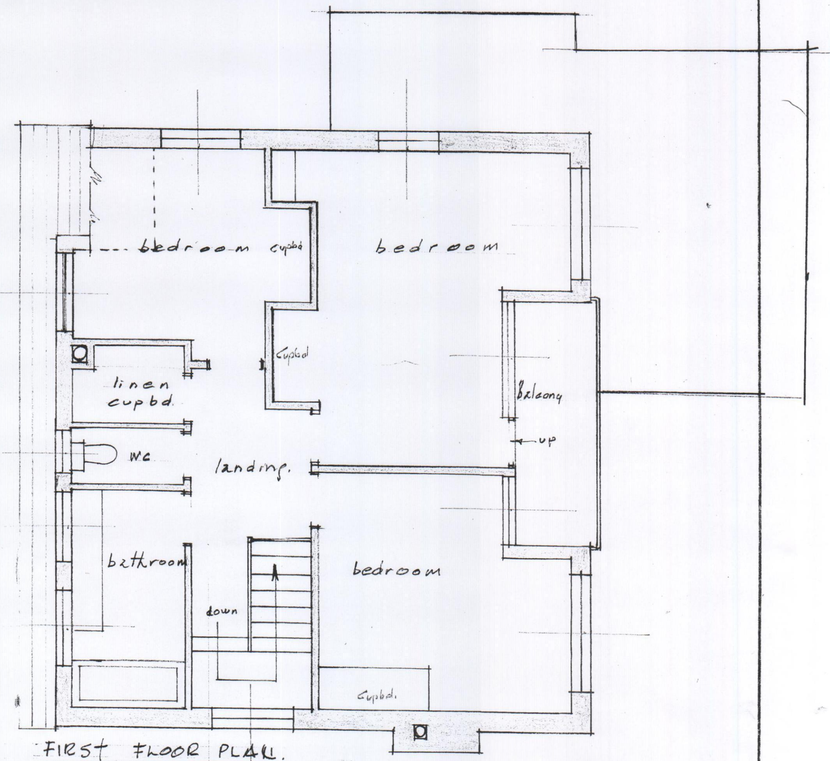

FIRST FLOOR PLAN.

drawing number 629/1/A
scale 1:50
February 2012

HAVANT BOROUGH COUNCIL
13 FEB 2012
RECEIVED

ds