


Notes :
Contractors must verify dimensions on site before commencing work. Do not rely on scales.

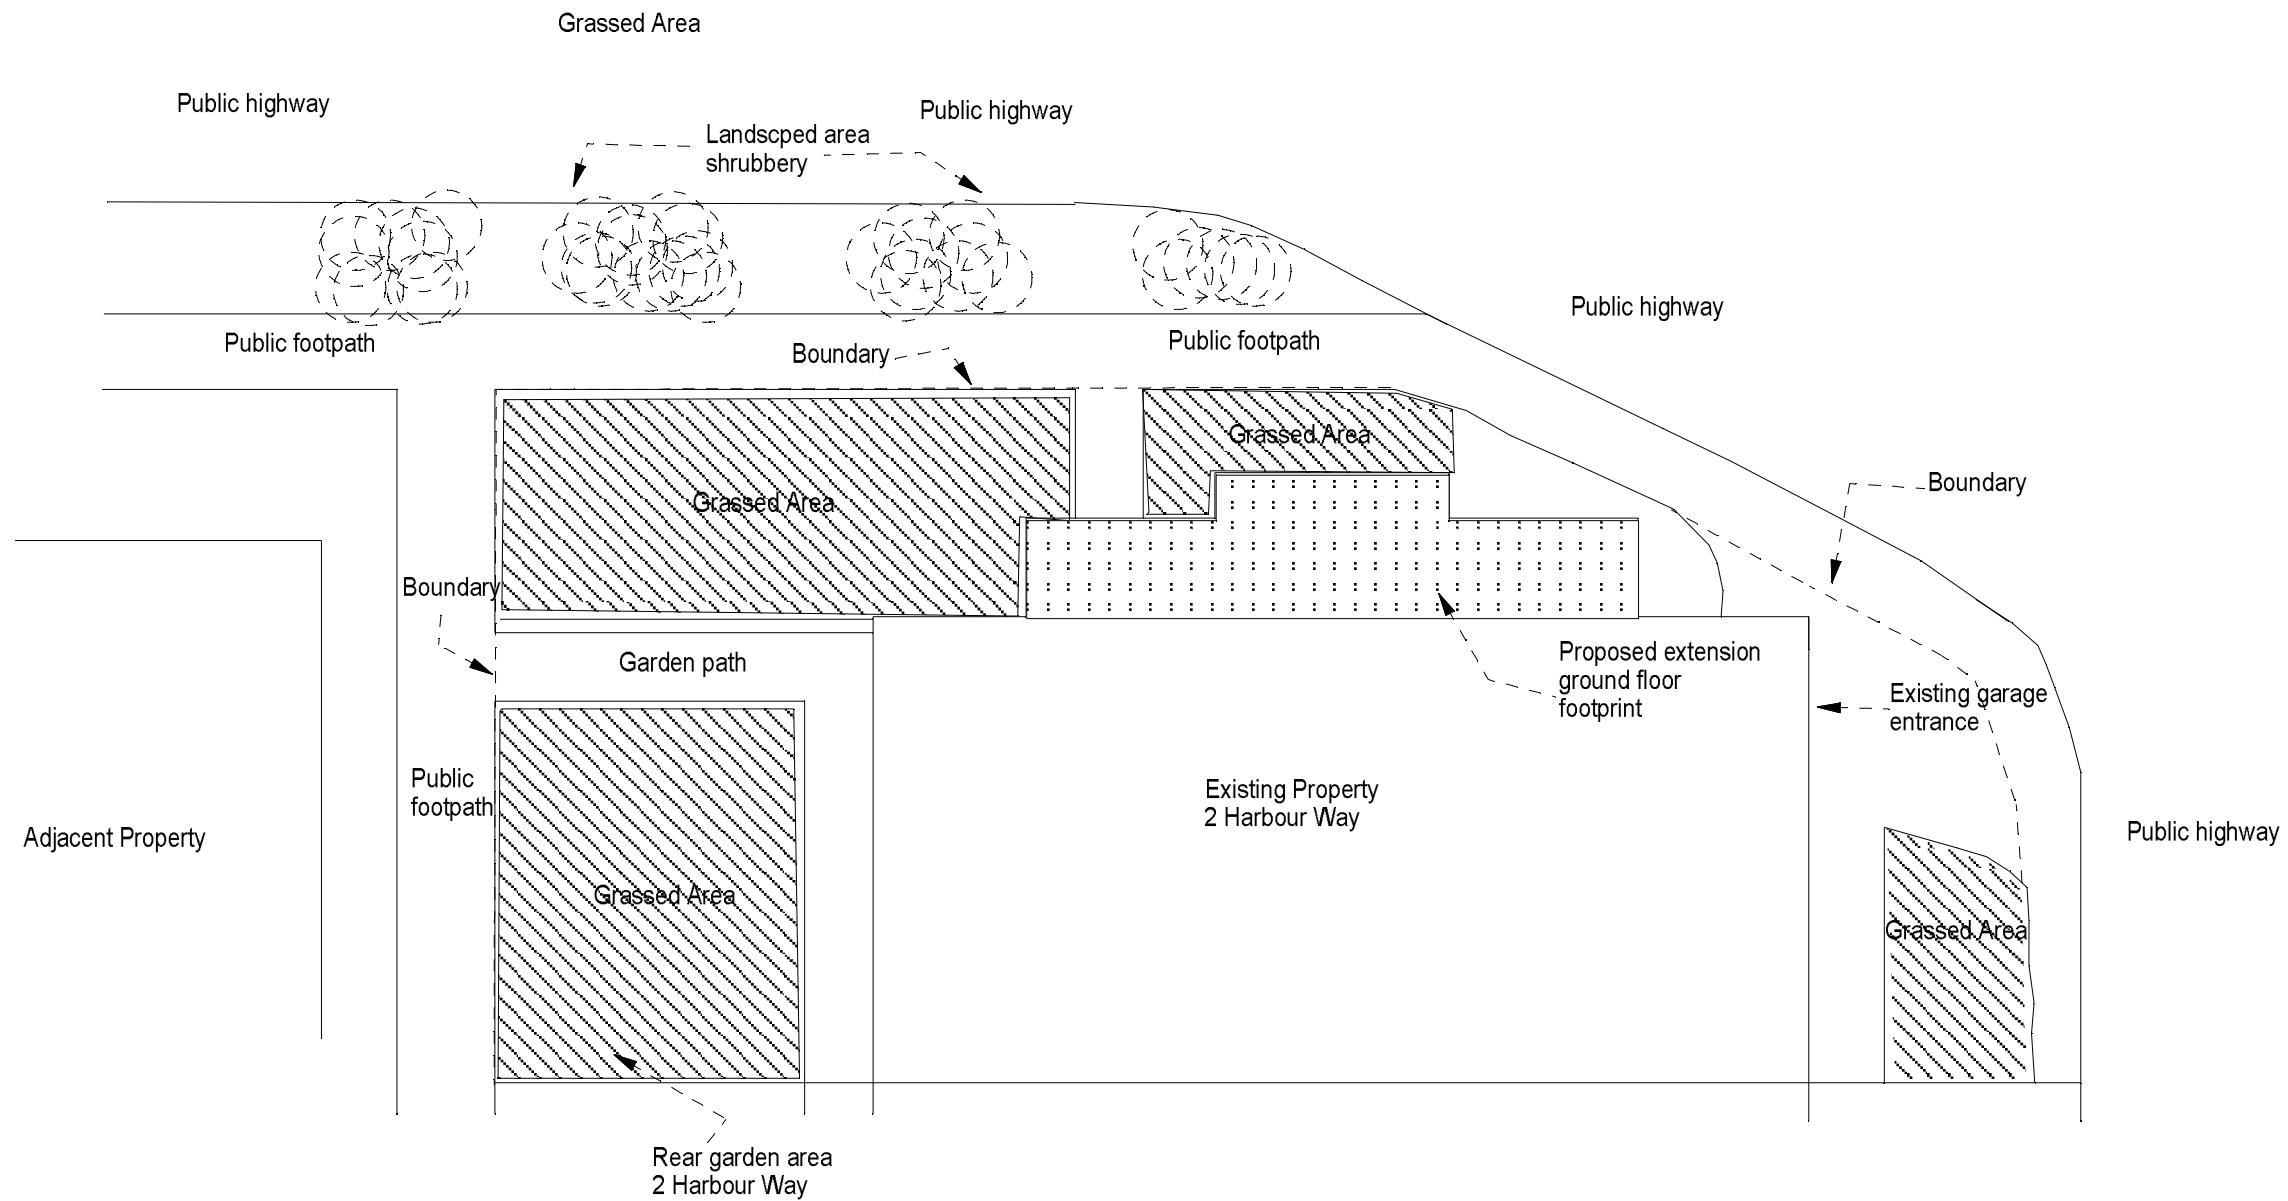

RHH ASSOCIATES
Consultancy
Design
Construction

2 Harbour Way
Emsworth
PO12 7BE

Project
**Proposed Two Storey
Refurbishment**

Site Layout

Scale	1:100	Date	April 2012
Drawn	RHH	Approved	TB
CAD File	Emsworth/Planning/7-4-12		
Dwg No.	GPMP/Ems/005		

RHH Associates Ltd
10 Hildersham Road
Little Abington
Cambridge CB21 6BP
M - 07711160285
E - richard@rhhassociates.co.uk