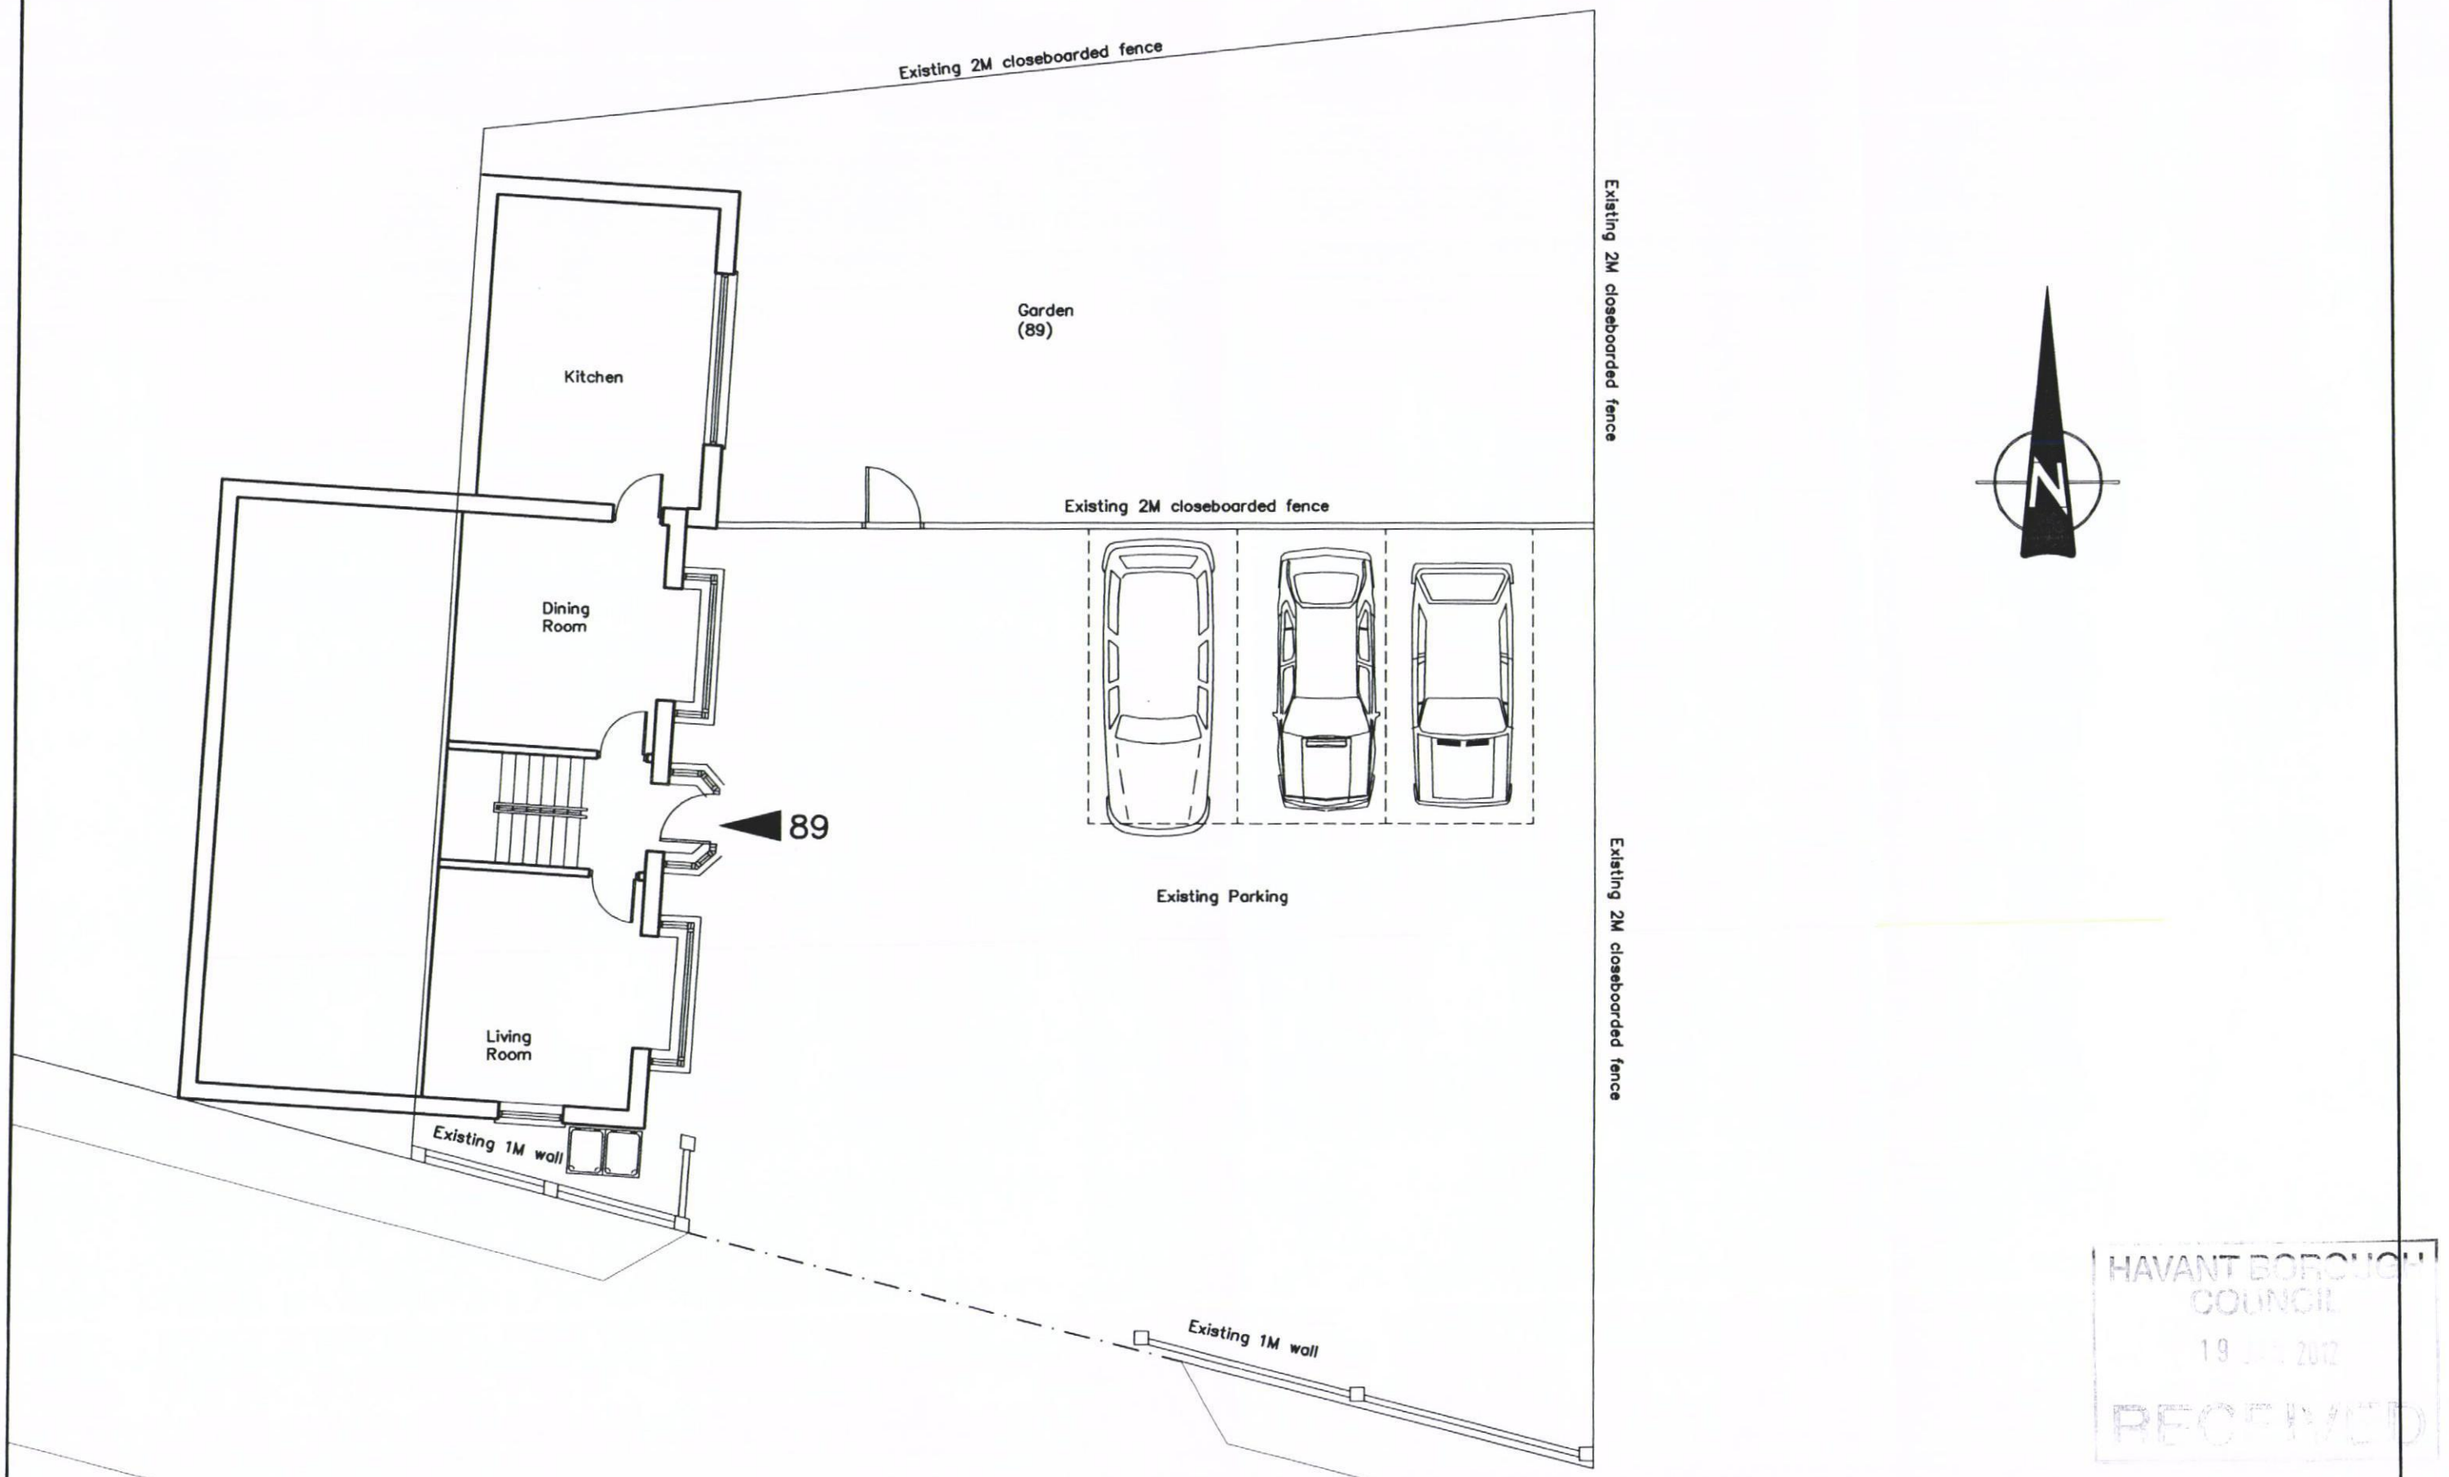


HAVANT BOROUGH COUNCIL
19 JAN 2012
RECEIVED

89 Station Road
Hayling Island

EXISTING SITE PLAN

Revisions
A.
B.
C.

Martin Critchley
Consultants Ltd.
First Floor, 7 North Street
Havant, Hampshire, PO9 1PW
023 92 474 919
critchleyarchitect@hotmail.com

Scale A1 = 1:50, A3 = 1:100
Date 18/01/12
Drawn JHL

1133–205 0

metres 10 20 30