



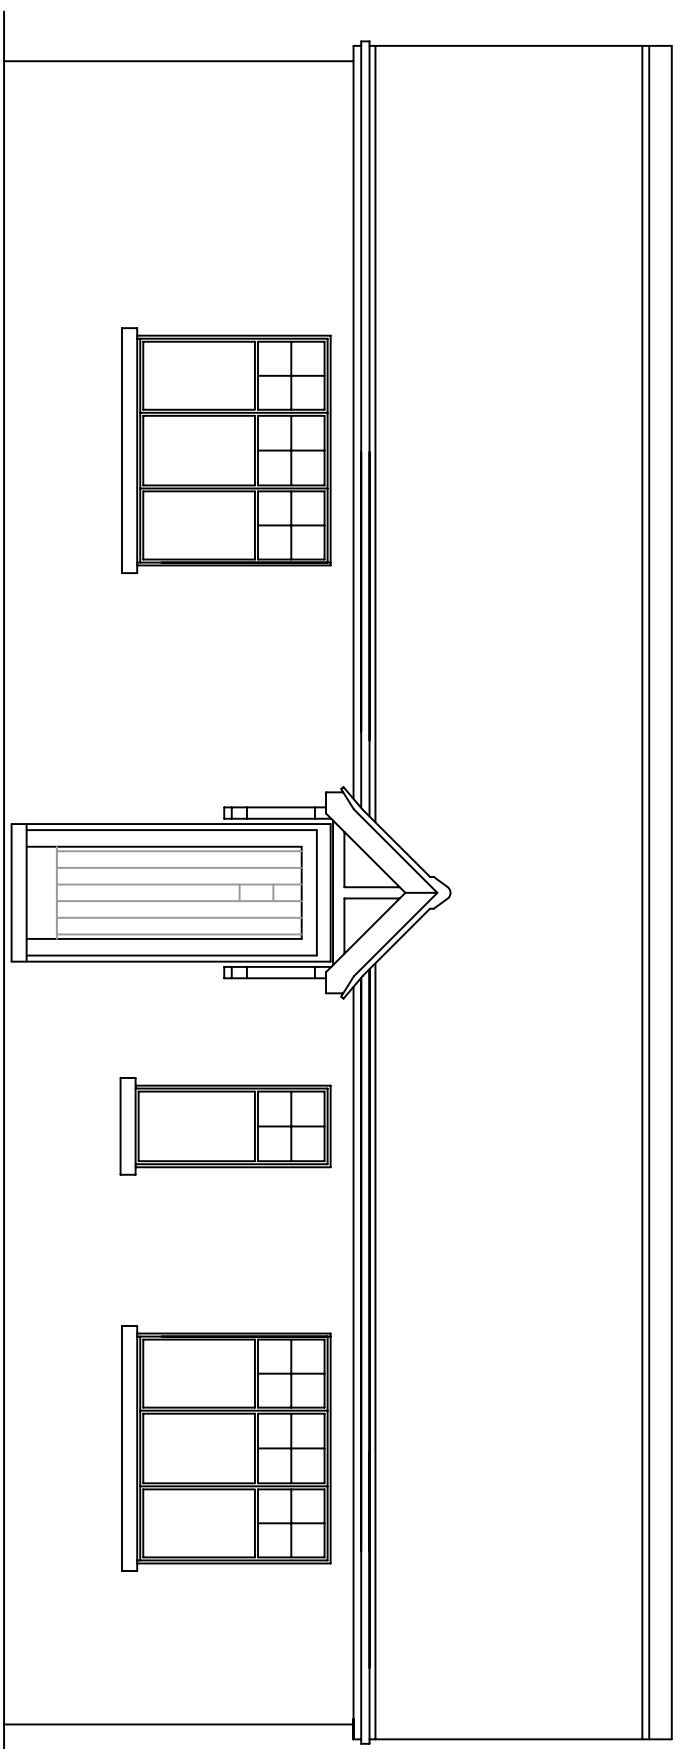


FRONT

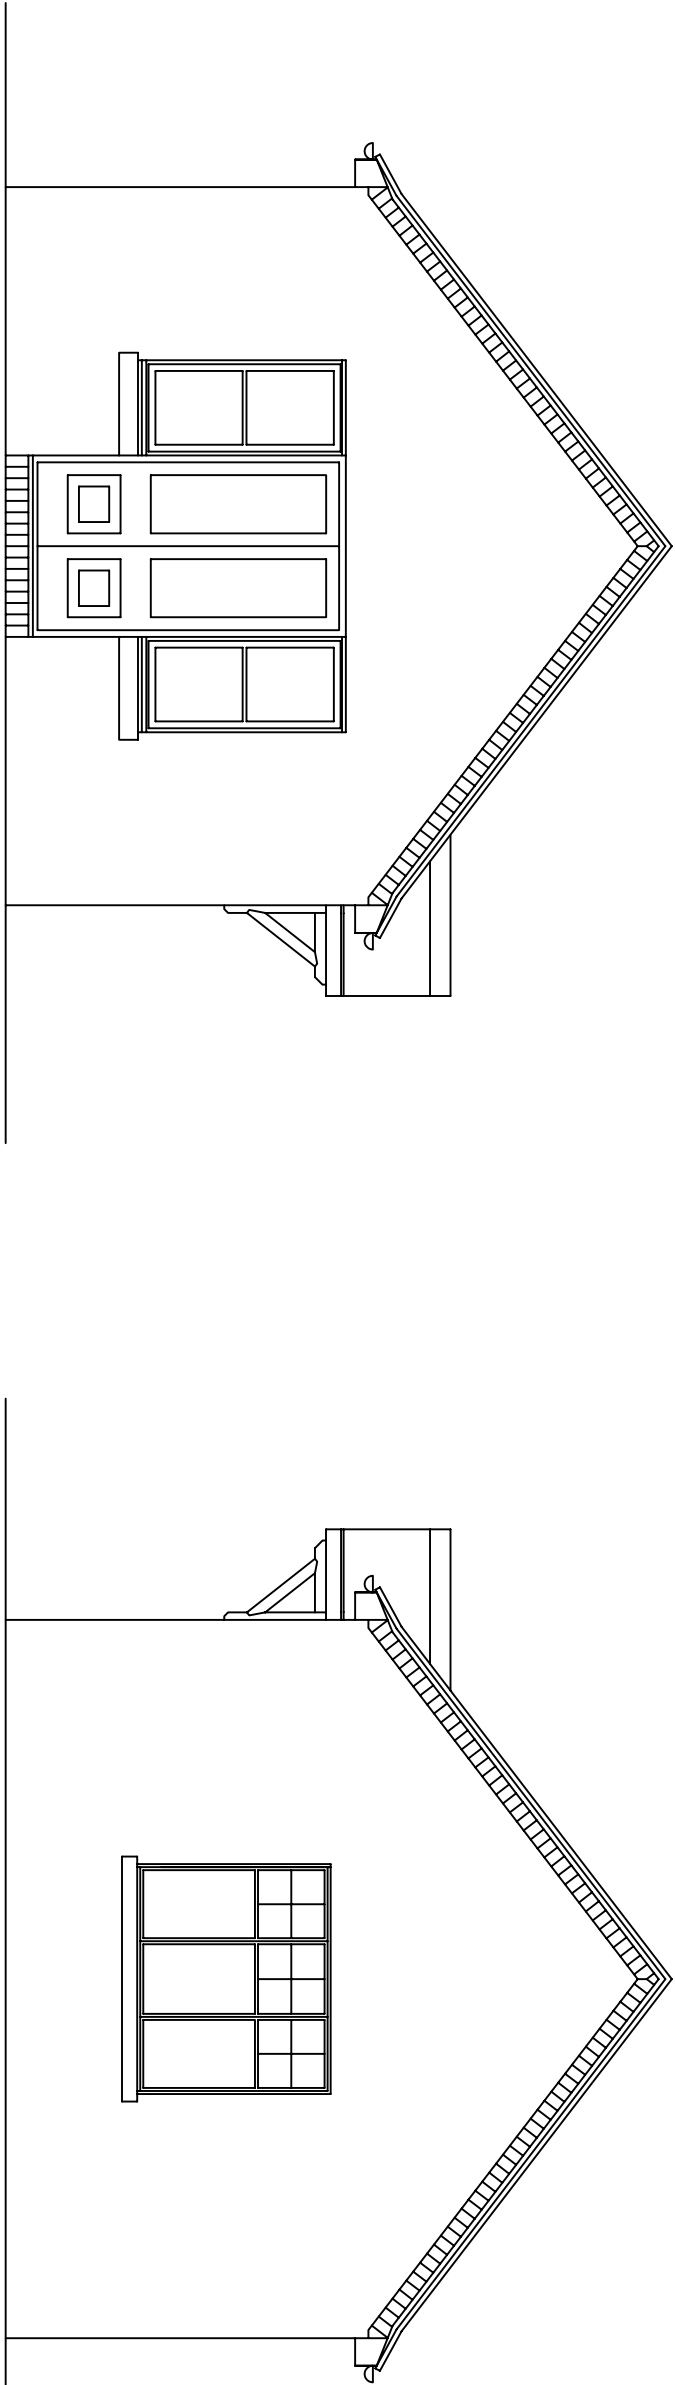


SOUTH


NORTH

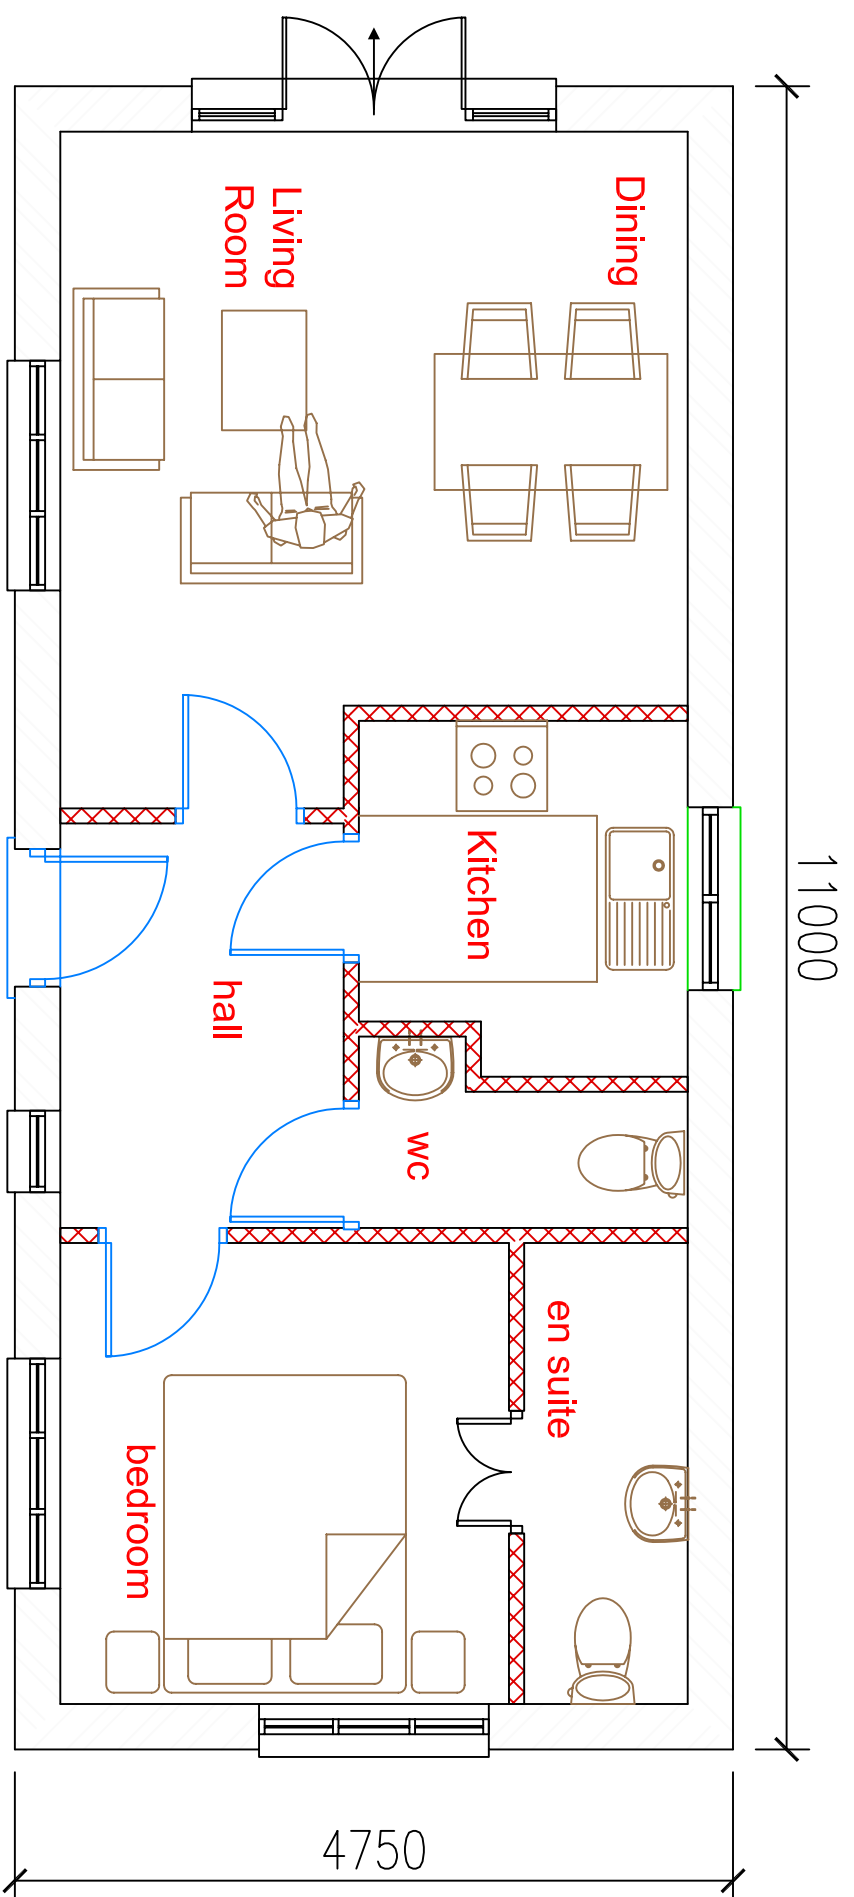


GROUND FLOOR

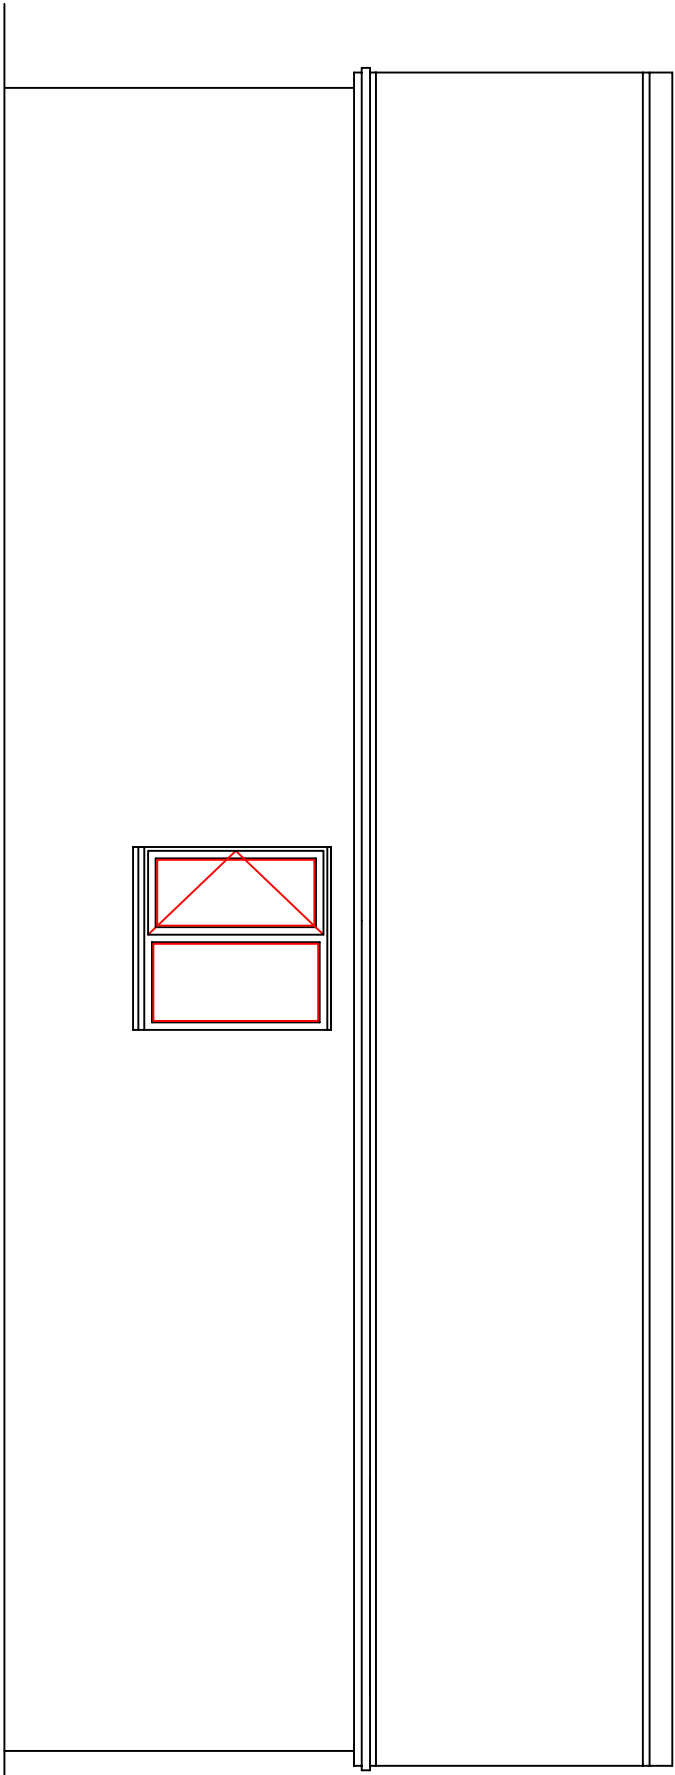

REAR

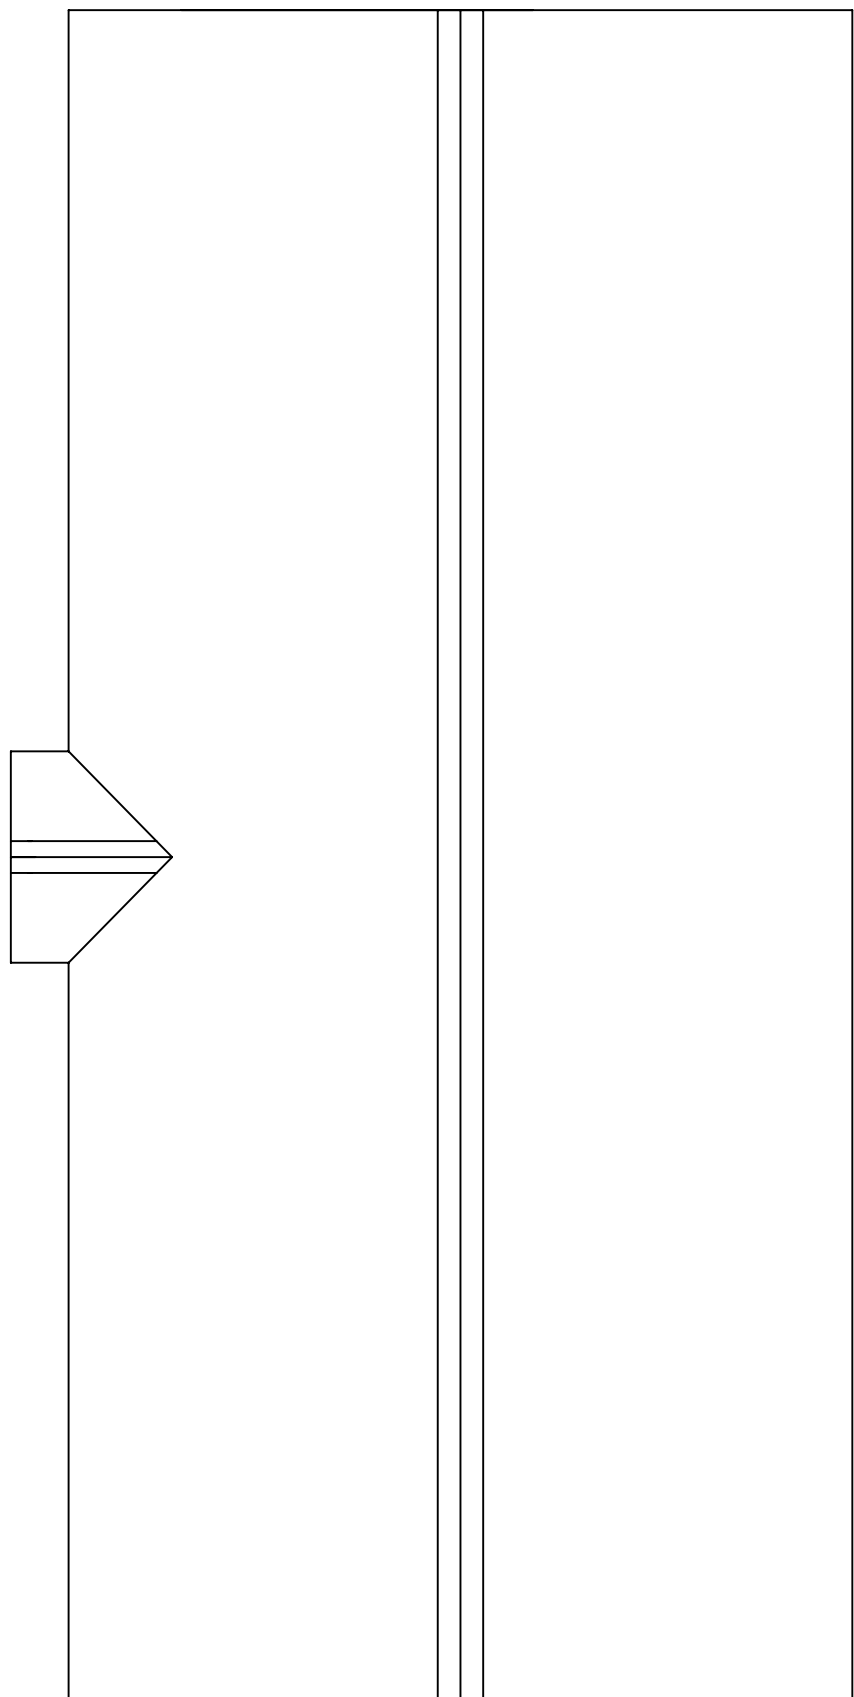

Roof

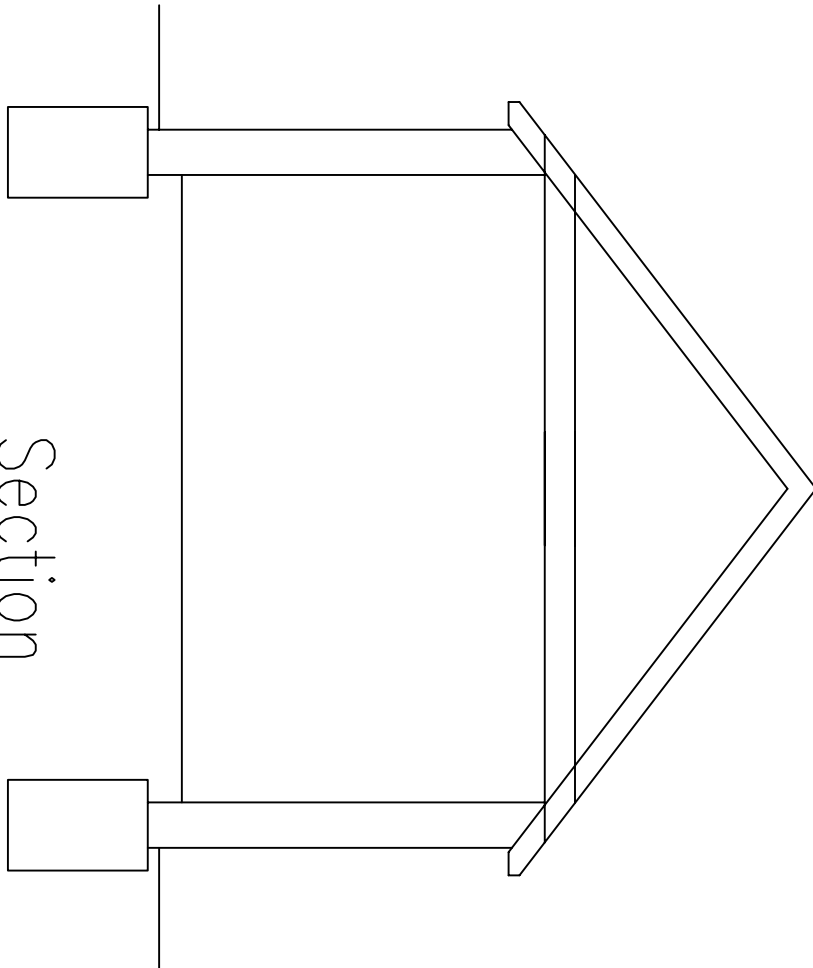

Section

No.	Revision/Issue	Date

Firm Name and Address
STEPHEN JUPP MRTPI
CHARTERED TOWN PLANNER
348 CHICHESTER ROAD
BOGNOR REGIS
PO21 5BX
T: 01243 822113
E: steve@planning-solutions.co.uk

Project Name and Address
Floor Plan & Elevations
Detached Bungalow
Land at Westbourne Close
EMSWORTH

Project	OTH/1/13	Sheet
Date	20.05.2013	3A
Scale	1:50 @ A1	