


NORTH

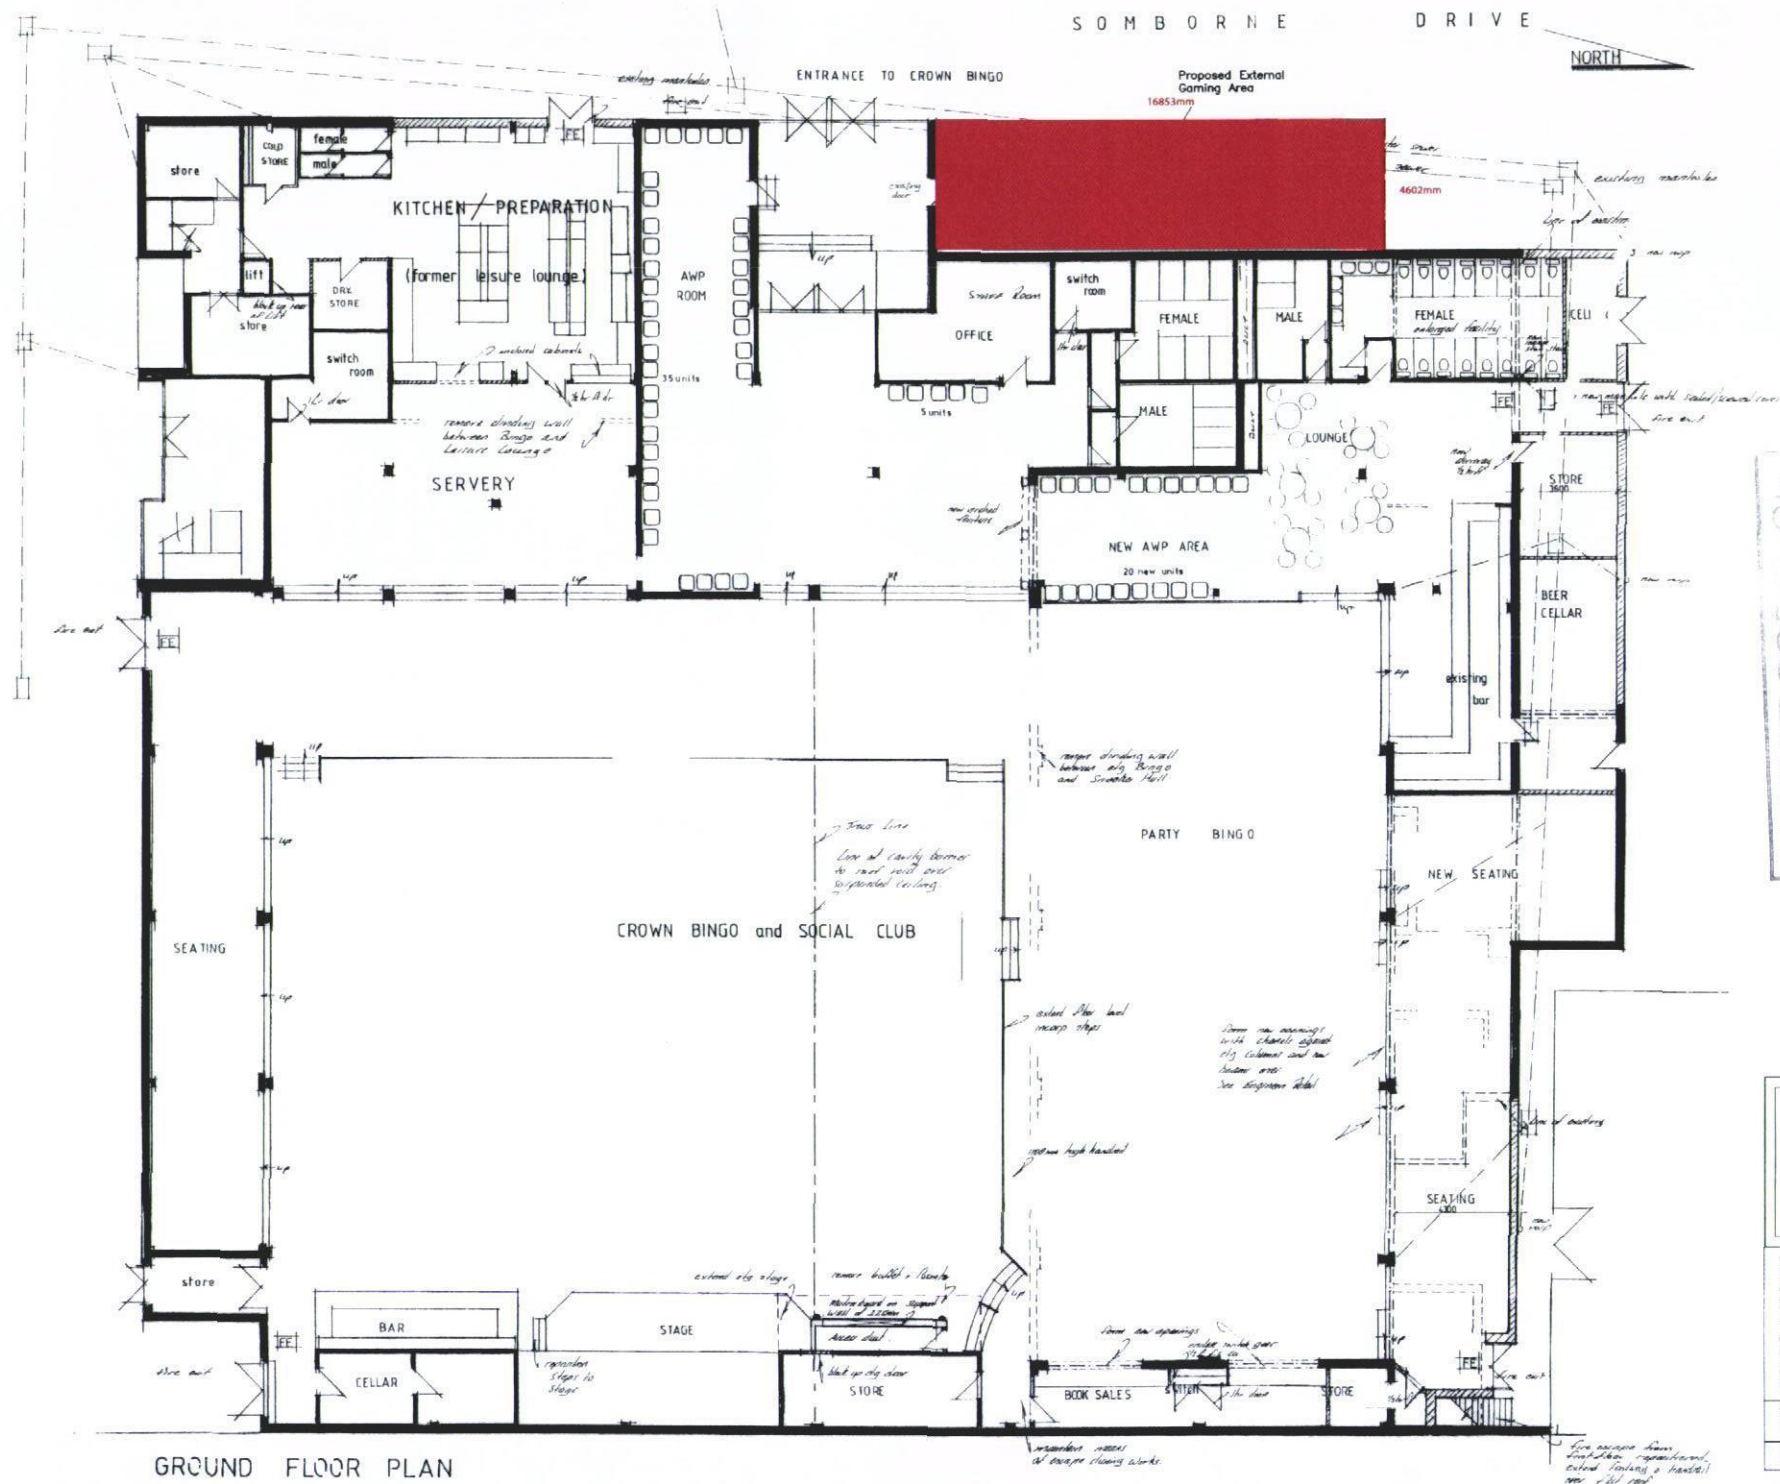

HAVANT BOROUGH
COUNCIL

01 FEB 2013

RECEIVED

ADP ARCHITECTS LTD

Richmond Court, 94 Bolley Road, Park Gate
Southampton, Hampshire SO31 1BA
Telephone/Fax: 0845 365 1475/6
Email: msa@ndp-itc.co.uk

Project Name/Address
Family Entertainment
and Leisure Centre
Somborne Drive
Leigh Park

Client Name: Peter Arnett Leisure
Drawing Title: Plan

Job Number F148	Ordering Num. 01	Revision	
Shipping Order 1 : 96 (A1)	Date Sept 11	Drawn	Checked