



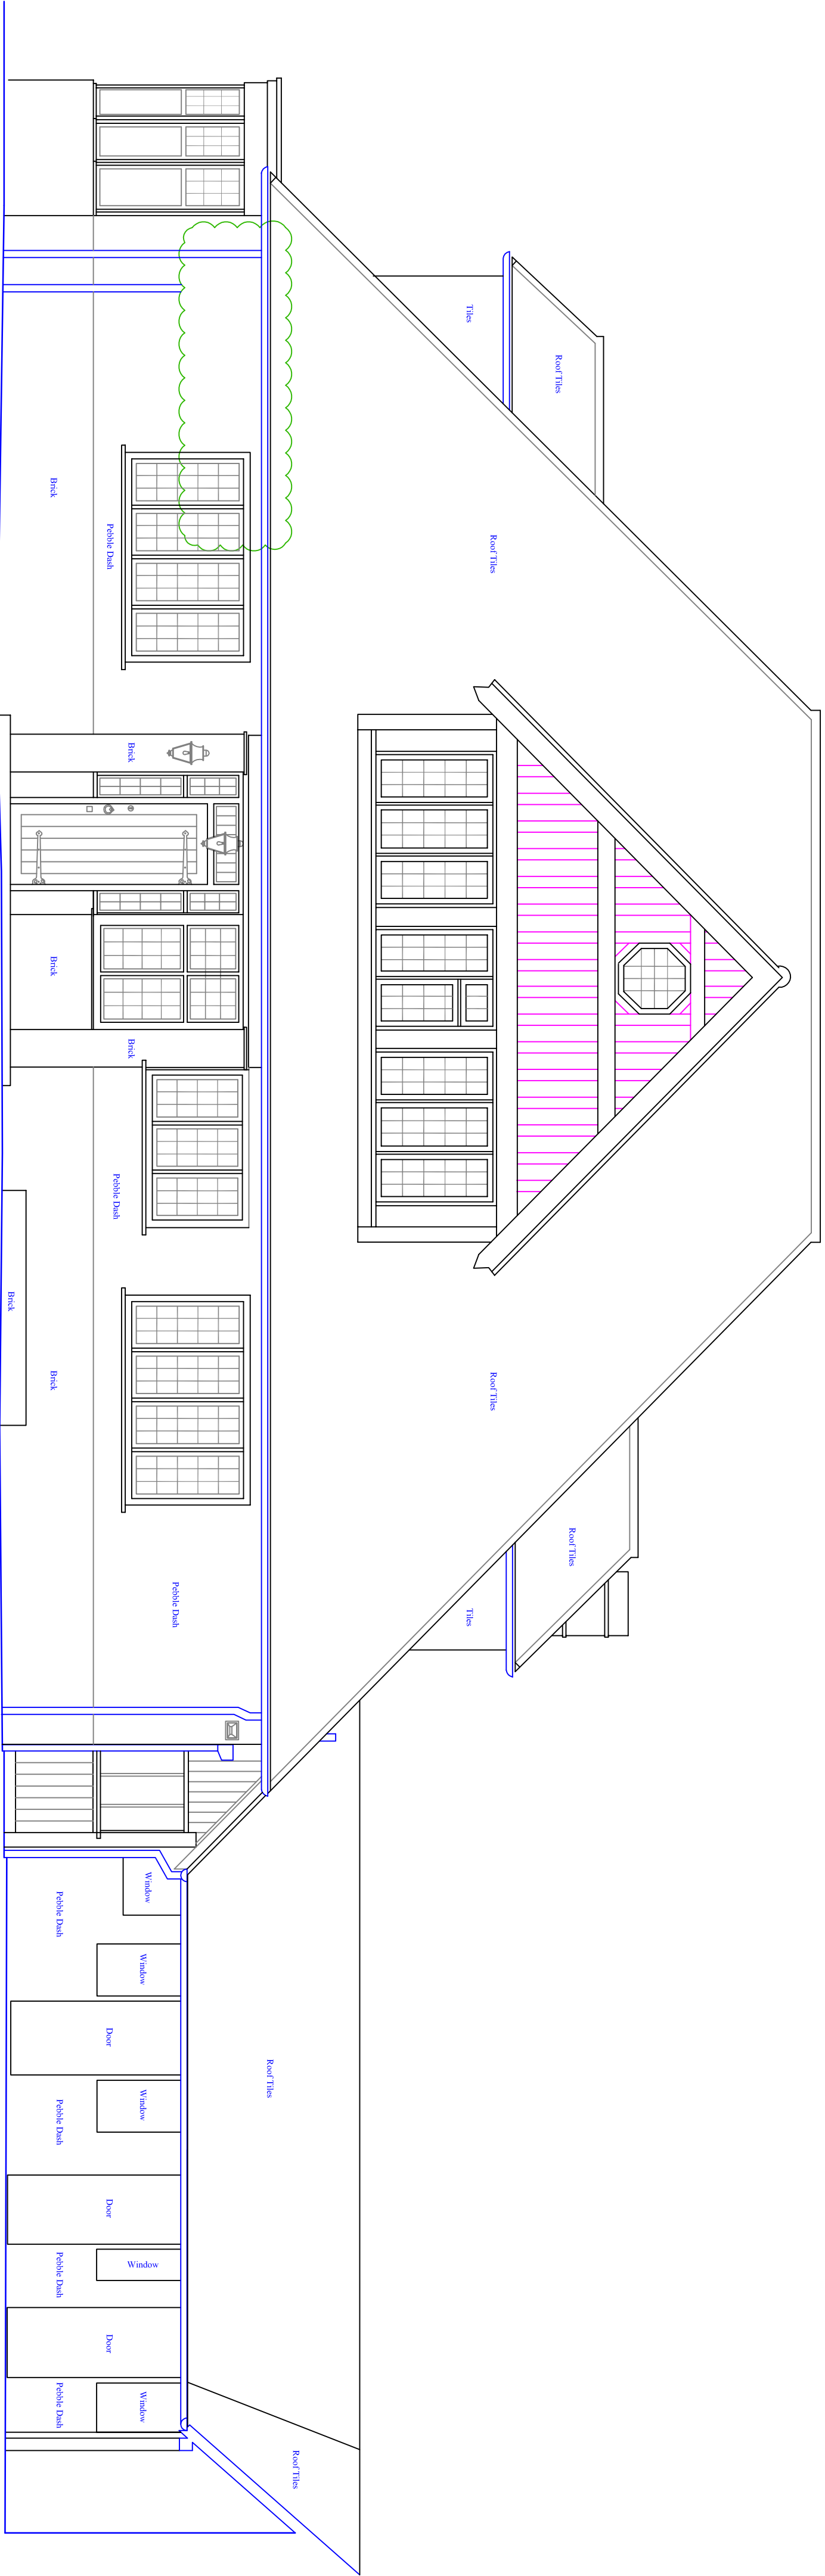


Drawn: 03/06/05

ELEVATION 3

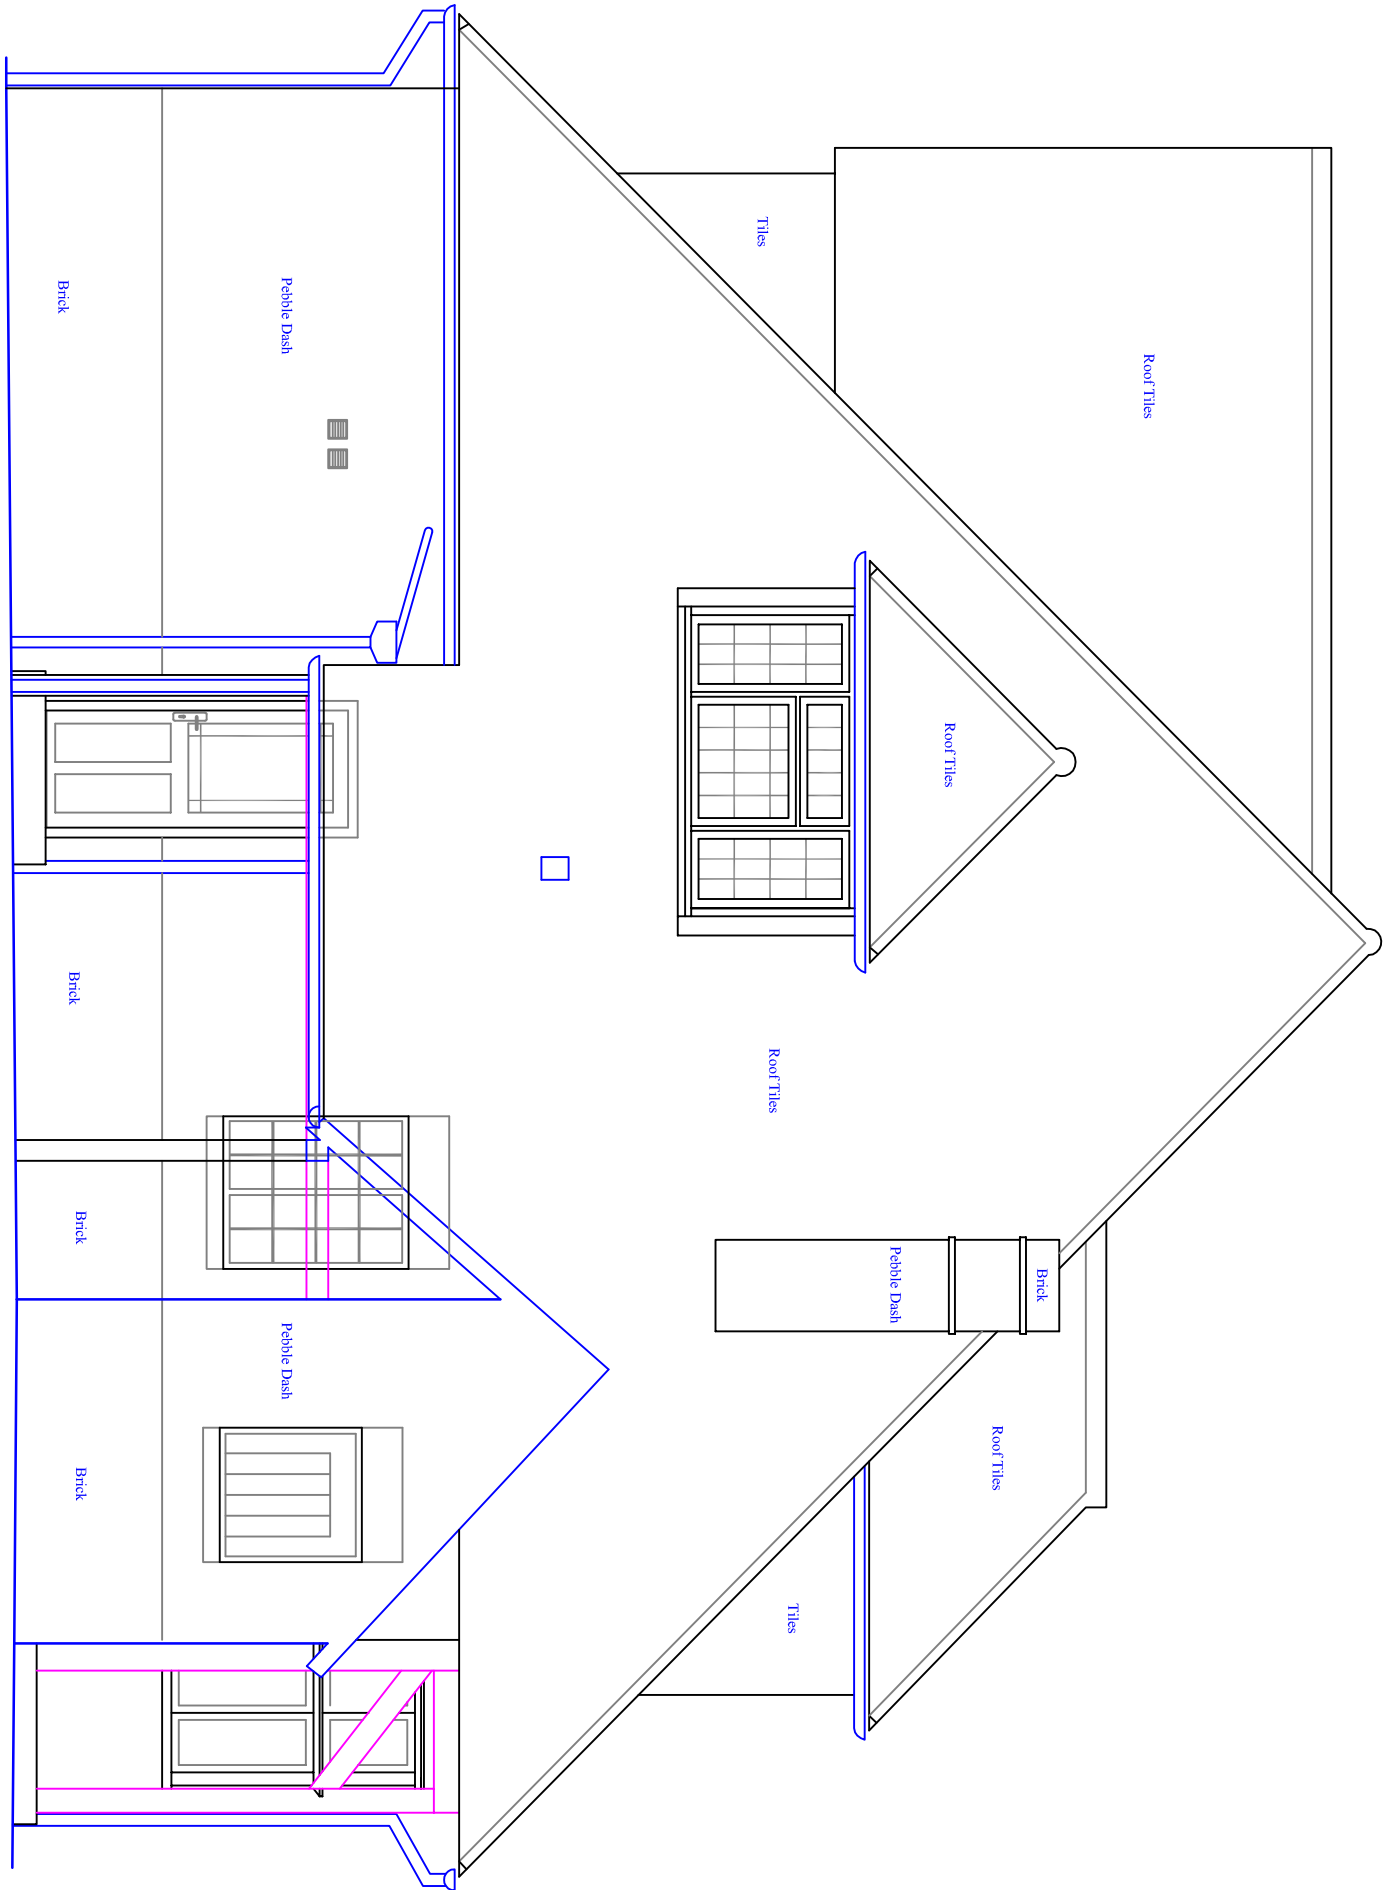


Drawn: 03/06/05

ELEVATION 4

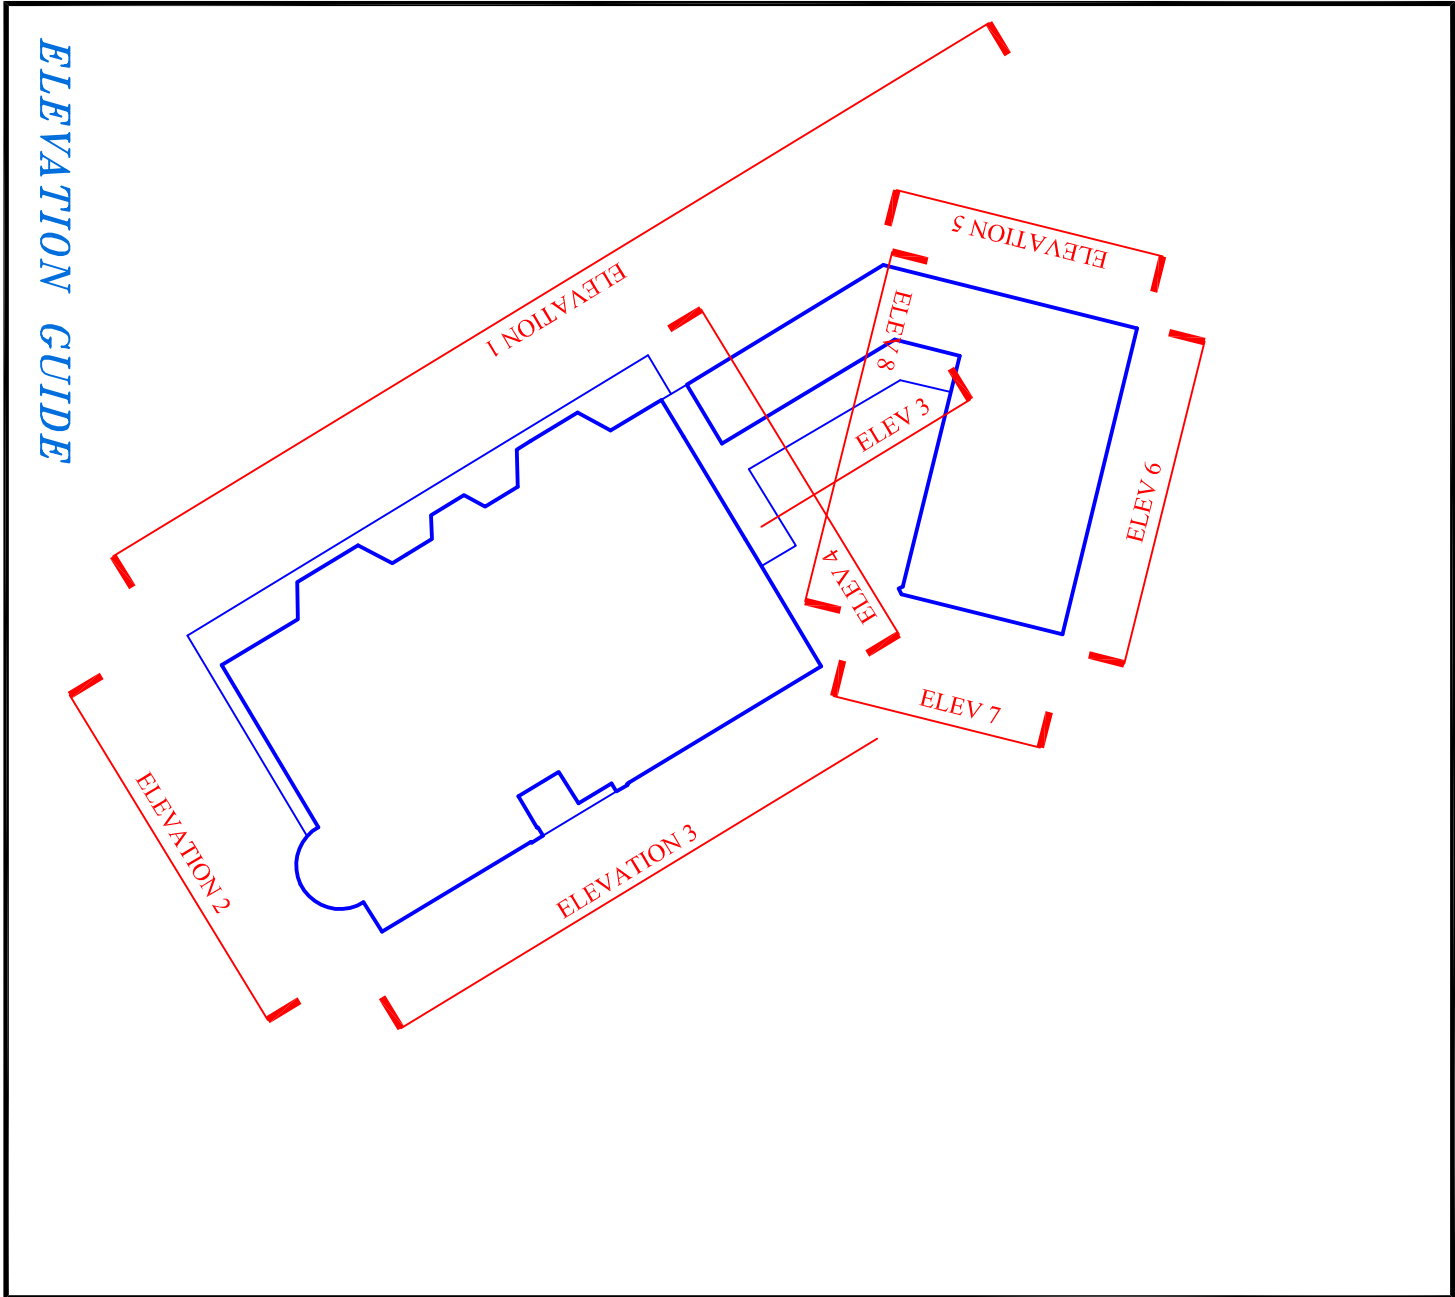

Notes  
All information contained in this drawing is for information only and is not to be used for construction or any other purpose without the written consent of the architect.

Stuart Bailey  
Land Surveyor  
18 Kings Road  
New Haw  
Surrey  
KT15 3BG  
Tel/Fax:  
01932 345887

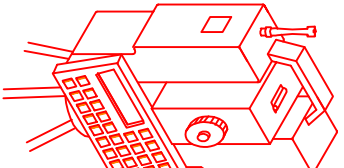

|           |        |      |         |          |    |                  |      |
|-----------|--------|------|---------|----------|----|------------------|------|
| Rev.      | Surfix | Date | Initial | Approved | By | Revision Details | Date |
| Operator  |        |      |         |          |    |                  |      |
| Levelling |        |      |         |          |    |                  |      |
| Arbitrary |        |      |         |          |    |                  |      |

Client

RODERICK JAMES ARCHITECTS

Location  
23, WESTBOURNE AVENUE  
EMSWORTH

Drawing Title

ELEVATIONS

Job No. 1279

Old Job No.

Drawing Number 1279/05

Scale 1:50m

Date June 2012