




Location of proposed boundary wall
with piers panels and gates


Location 1:1250

Ken Ross RIBA & Associates

OS copyright licence: 10001360

Ordnance Survey: Crown Copyright Reserved

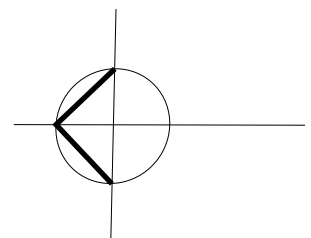

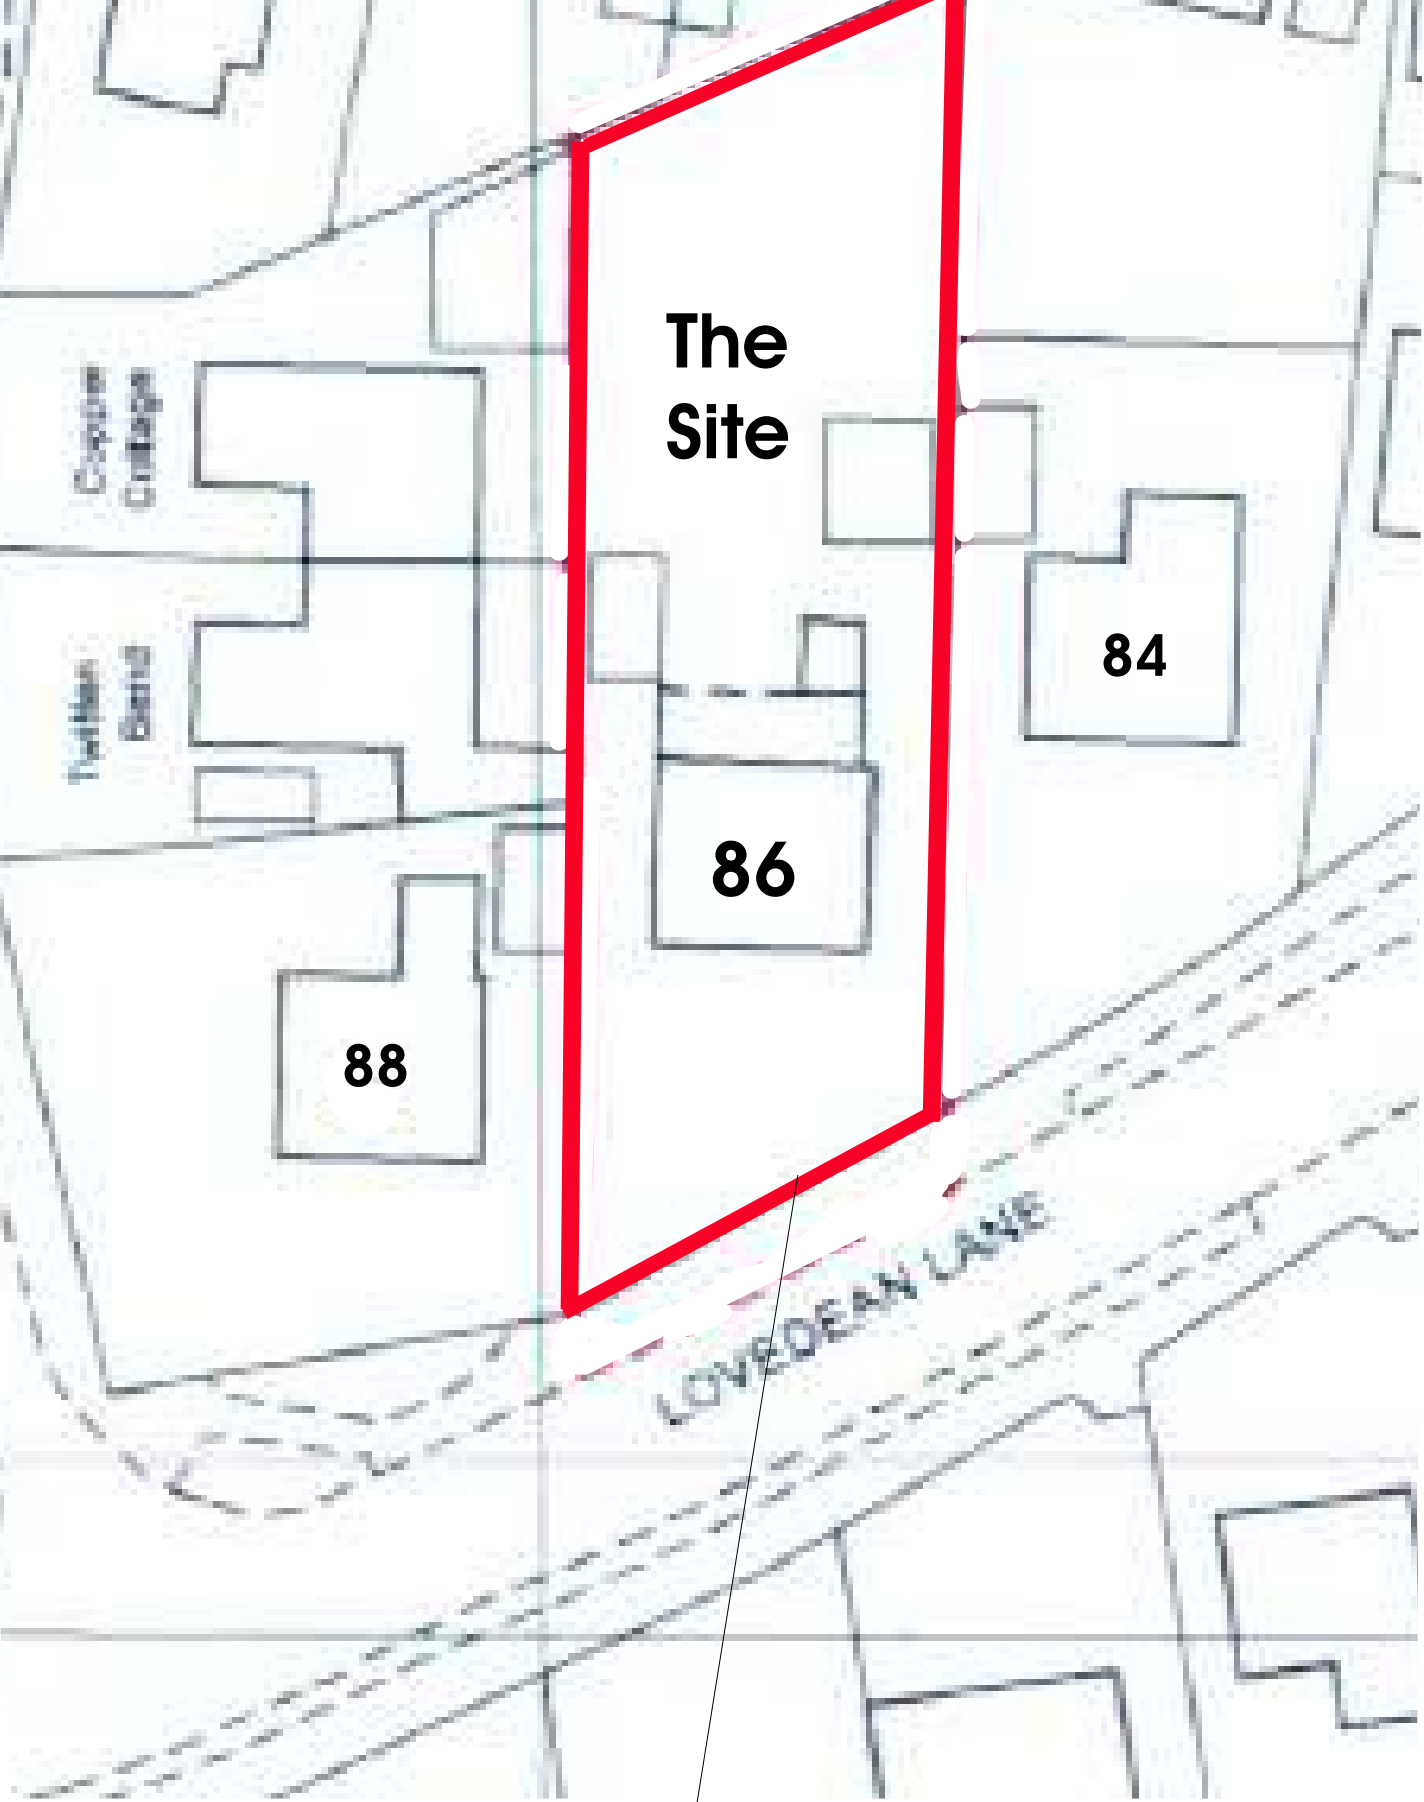

SITE 1:500

Location of proposed boundary wall
with piers panels and gates

Ken Ross RIBA & Associates

OS copyright licence: 10001360

Ordnance Survey: Crown Copyright Reserved

