


SITE ELEVATION 1 - NORTH WEST VIEW OF SACRED HEART CHURCH

FOR KEY PLAN REFER TO DRAWING NO: PP1144 / 111-00

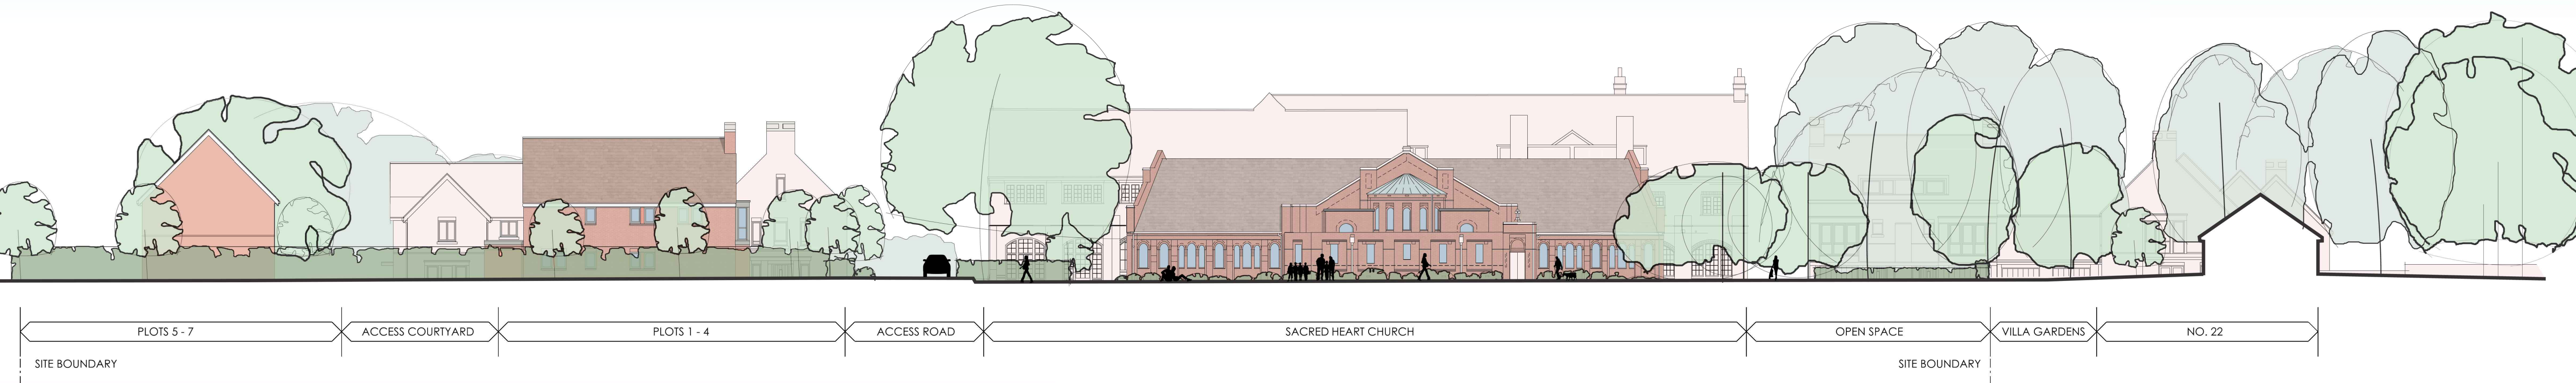

SITE ELEVATION 2 - SOUTH WEST



SITE ELEVATION 3 - NORTH EAST



IMPORTANT NOTE FOR USE OF THIS DRAWING: THIS DRAWING HAS BEEN PRODUCED SPECIFICALLY FOR USE ON THIS PROJECT. POPE PRIESTLEY ARCHITECTS CANNOT BE HELD RESPONSIBLE FOR RE-USE OF THIS INFORMATION BY OTHERS FOR ANY PURPOSE OTHER THAN FOR WHICH IT IS SPECIFICALLY INTENDED. THIS DRAWING REFLECTS STANDARDS AGREED FOR THIS PROJECT AND CURRENT AT THE TIME OF PRODUCTION AND WILL NOT BE UPDATED IN ACCORDANCE WITH CHANGING LEGISLATION AND/ OR OTHER REQUIREMENTS.

SCALE BAR = 10m INTERVALS AT TRUE SCALE

POPE PRIESTLEY ARCHITECTS

ARCHITECTURE | TOWN PLANNING | URBAN DESIGN

FERRY HOUSE, CANUTE ROAD, SOUTHAMPTON, HAMPSHIRE, SO14 3PJ T: +44 (0)23 80335228 F: +44 (0)23 80632886 E: info@popepriestley.co.uk

ST MICHAEL'S CONVENT WATERLOVILLE

PLANNING ISSUE

SCALE 1/200

DATE 30/05/12

AUTHOR M.H+G

CHECK DP

DRAWING NO. PP1144 / 110-00

REVISION P1

SITE SECTIONS/ELEVATIONS 1 - 3