



RECEIVED
HAVANT BOROUGH
COUNCIL
18 FEB 2013

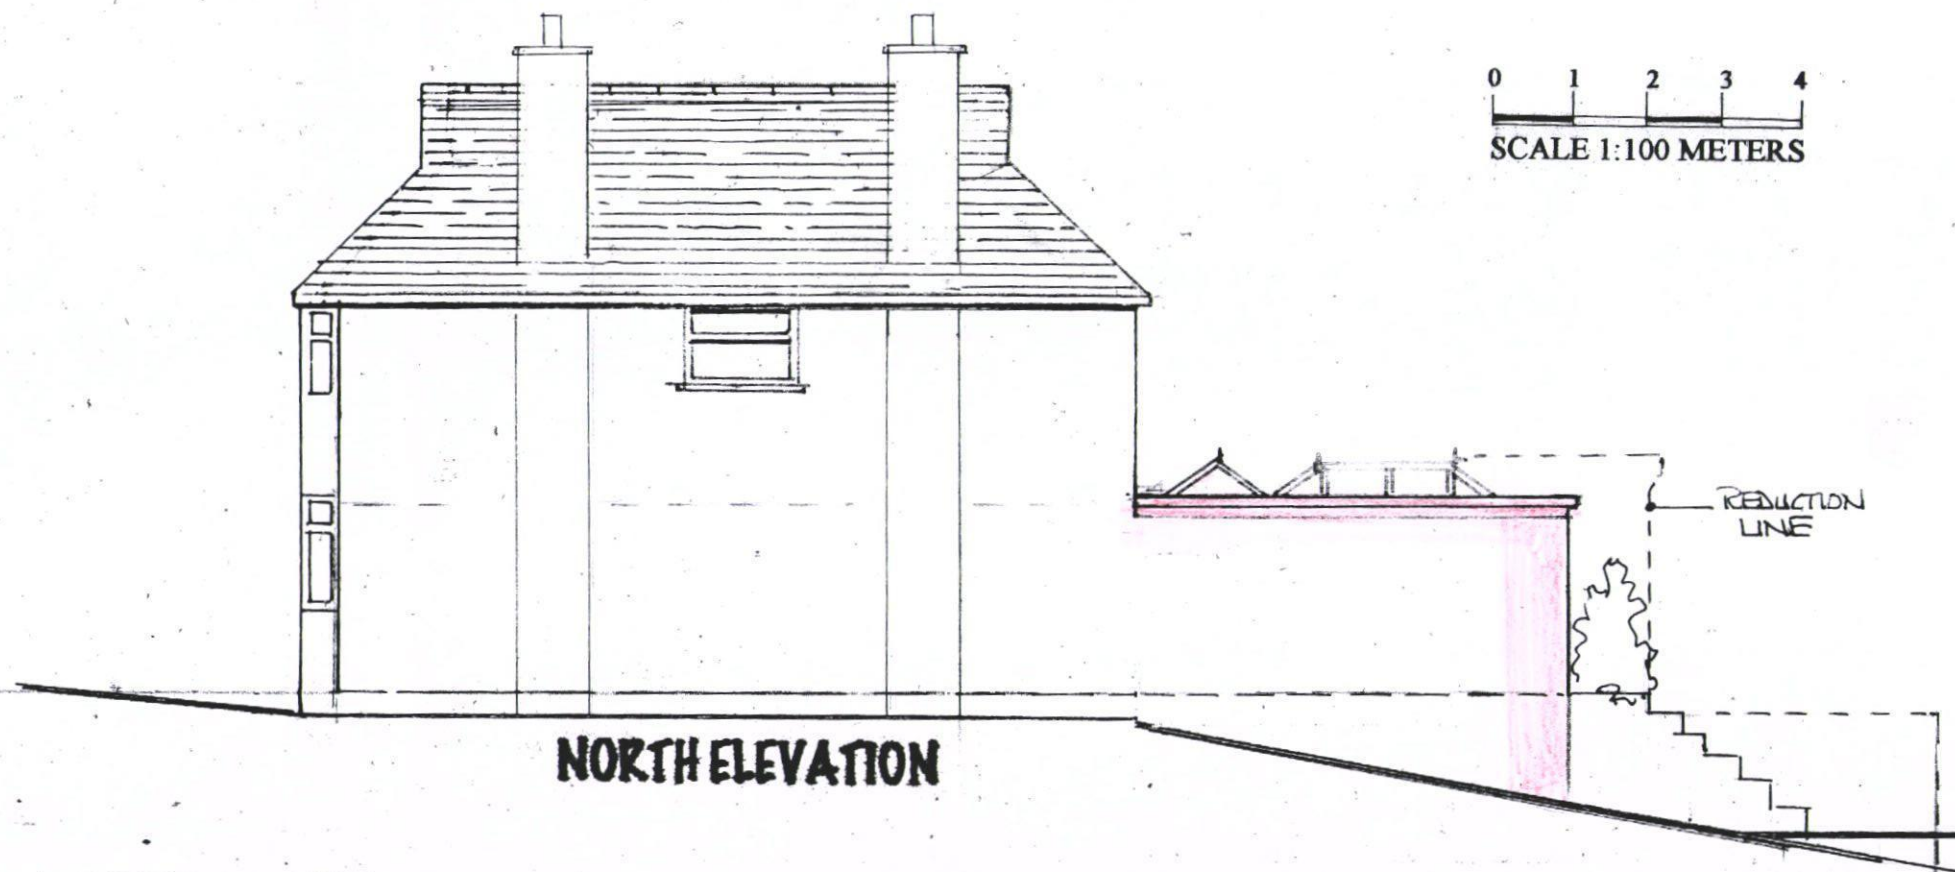

0 1 2 3 4
SCALE 1:100 METERS

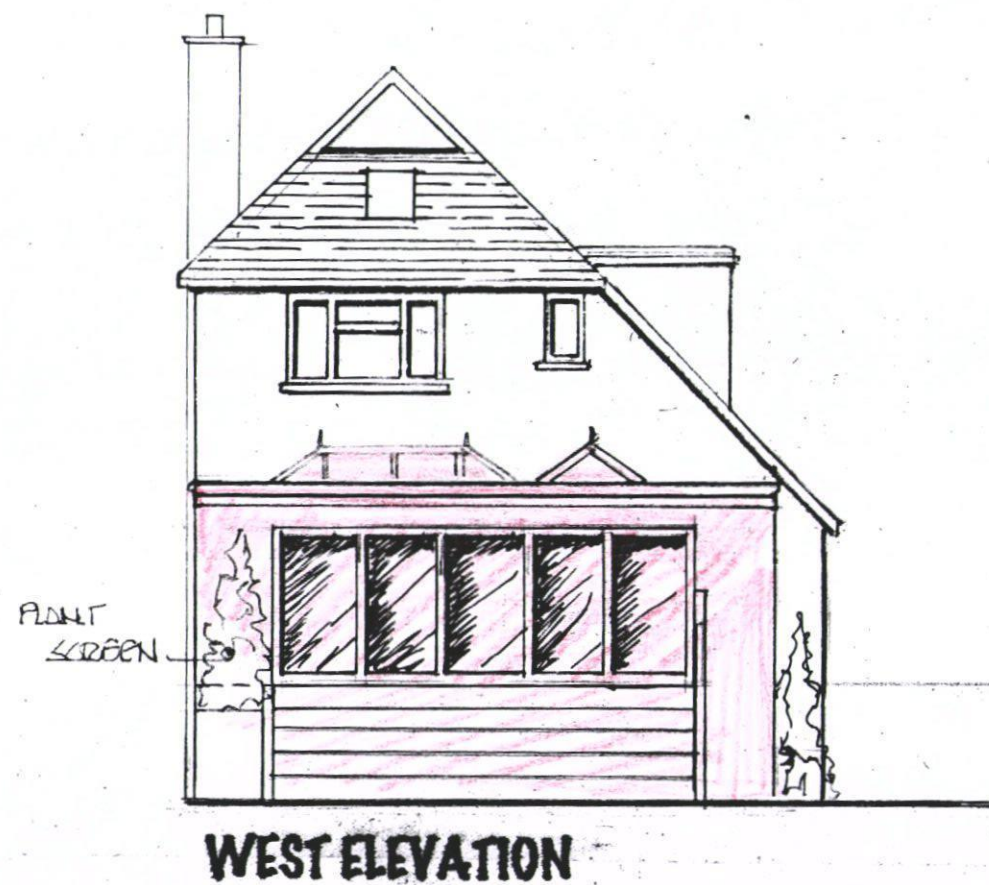

PROPOSED WORKS AT
13 The Crest, Widley, Waterlooville, PO7 5DG

For: Mr. and Mrs. Sullivan,
13 The Crest
Widley,
Waterlooville
PO7 5DG

Date: 2011
Scale: AS SHOWN
Drawn: KIM
EXISTING
ELEVATIONS

No

CREATIVE DESIGNS
Oaklea, Titchfield Lane,
Wickham, Portsmouth
PO17 5PQ Tel 01329 835992