


SCHEDULE 1 BLDG. REGS. ELECTRICAL INSTALLATION CERTIFICATE
TO B.S. 7671:2001 ISSUED BY REGISTERED ELECTRICIAN UNDER
SELF-CERT. SCHEME TO BE SUBMITTED TO COUNCIL PRIOR TO
COMPLETION OF BLDG WORK ON SITE.

NOTE SOUND TESTS TO BE UNDERTAKEN AS REQUIRED BY APP. DOC. E
& RESULTS PROVIDED.

L01

1:1

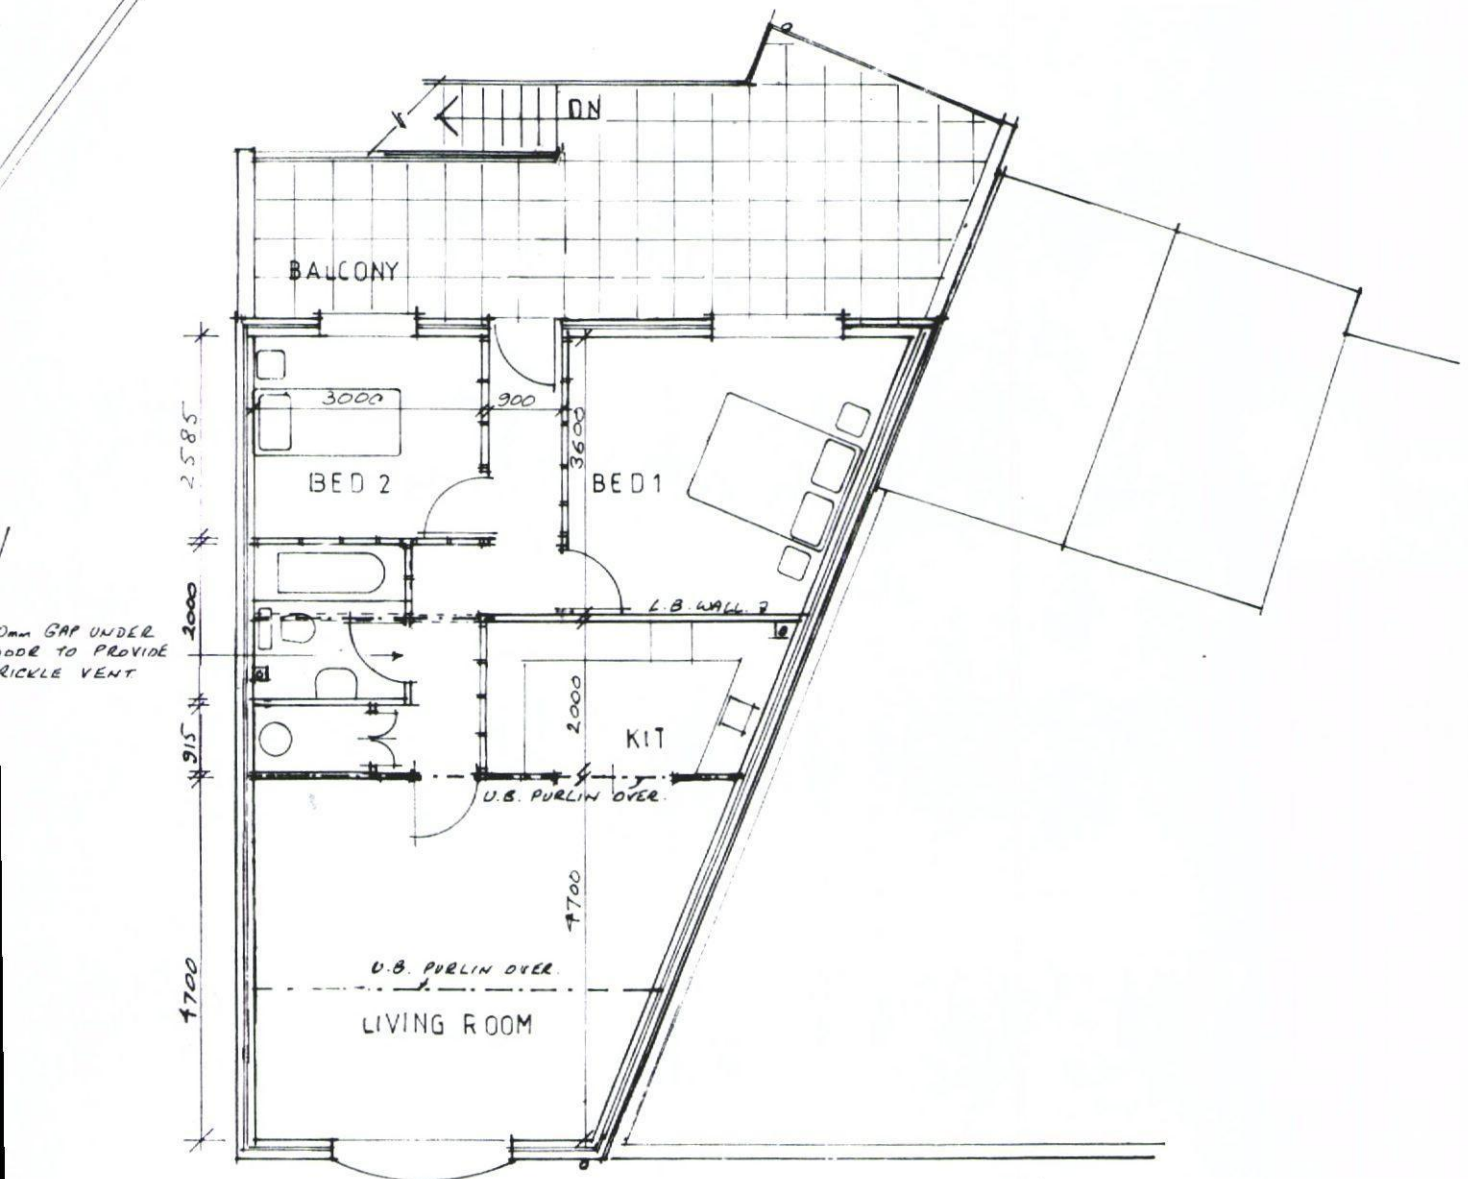

FIRST FLOOR AS EXISTING 1:100

127 ELM GROVE HAYLING ISLAND PO11 9ED

FOR D.J. & D.J. WILSON. DWG. NO. 470.3.

GEOFFREY J. DUFFEY. TEL. 023 92 462261. DEC. 2012.

