


© Crown Copyright and database rights 2013 Ordnance Survey 100048957. The representation of road, track or path is no evidence of a boundary or right of way. The representation of features as lines is no evidence of a property boundary.


Supplied by: www.ukmapcentre.com
Serial Number: 24234
Centre Coordinates: 472567,108786
Production Date: 25 Feb 2013 09:06

64 WAKEFORDS WAY, HAVANT, PO9 5JR

Location Plan at 1:1250 scale

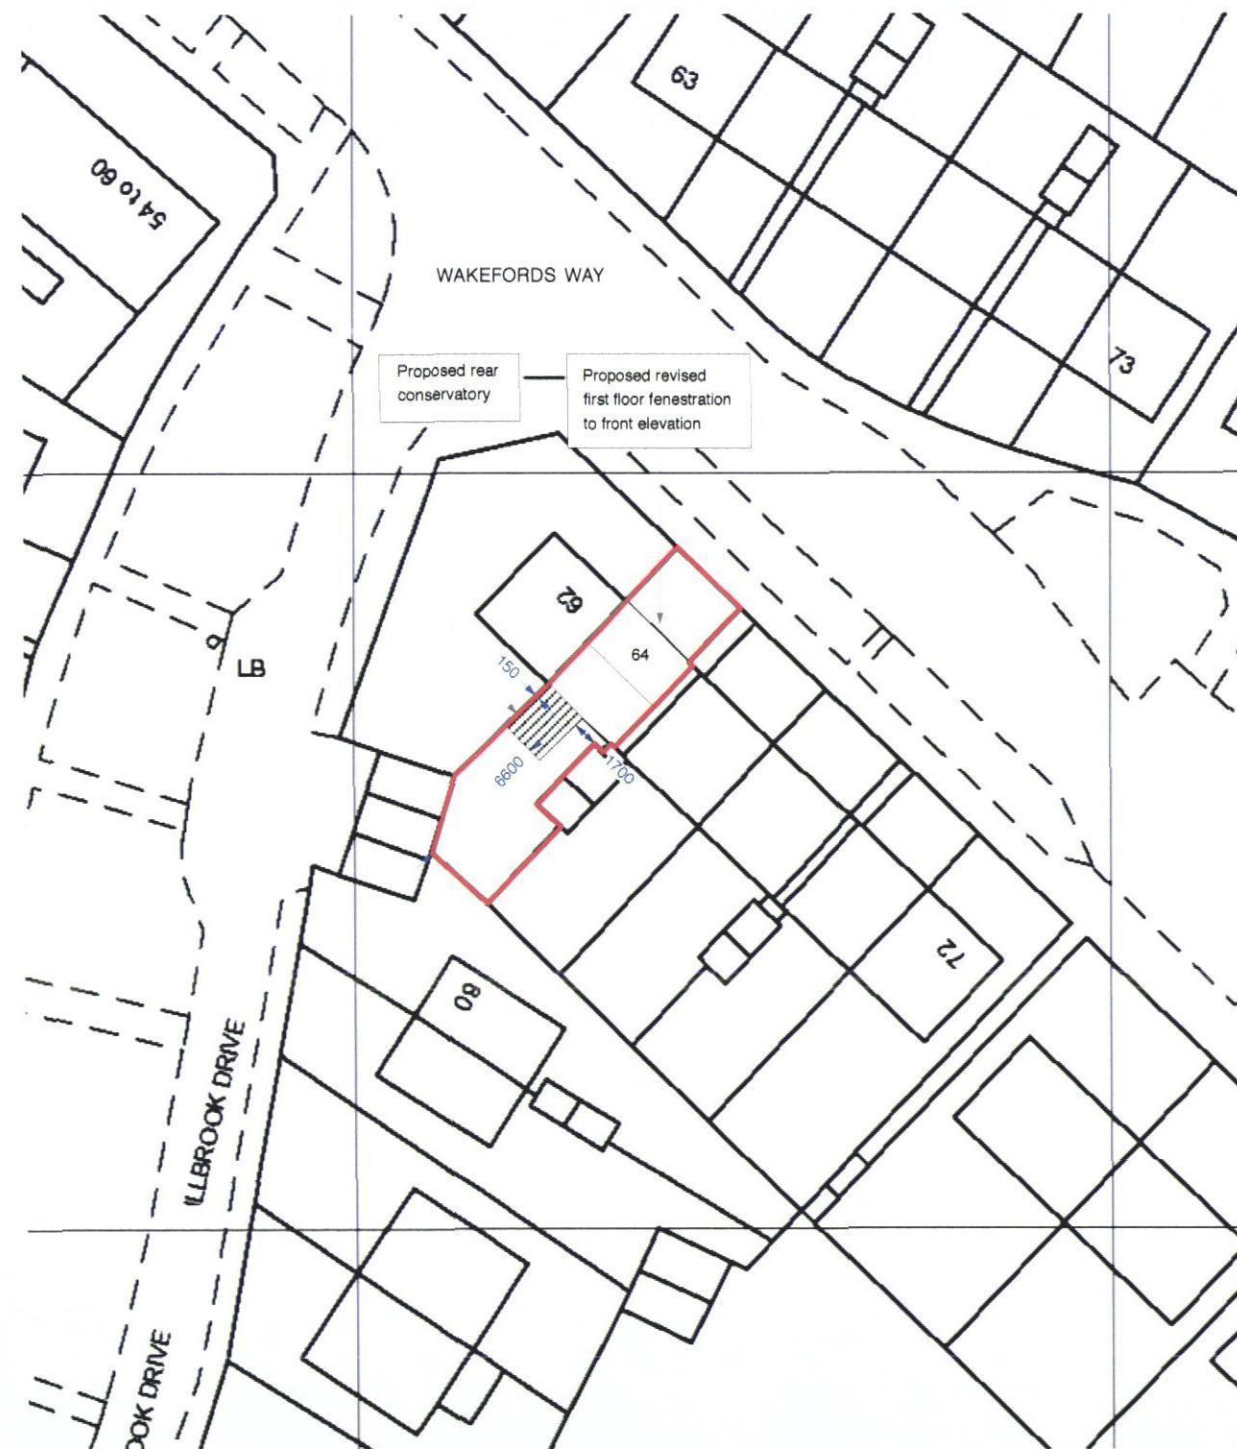

Site Plan at 1:500 scale

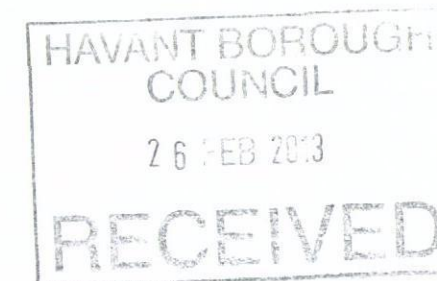

0m 5m 10m 15m
SCALE BAR @ 1: 500