


SITE ELEVATION 1 - NORTH WEST VIEW OF SACRED HEART CHURCH

FOR KEY PLAN REFER TO DRAWING NO: PP1144 / 111-00

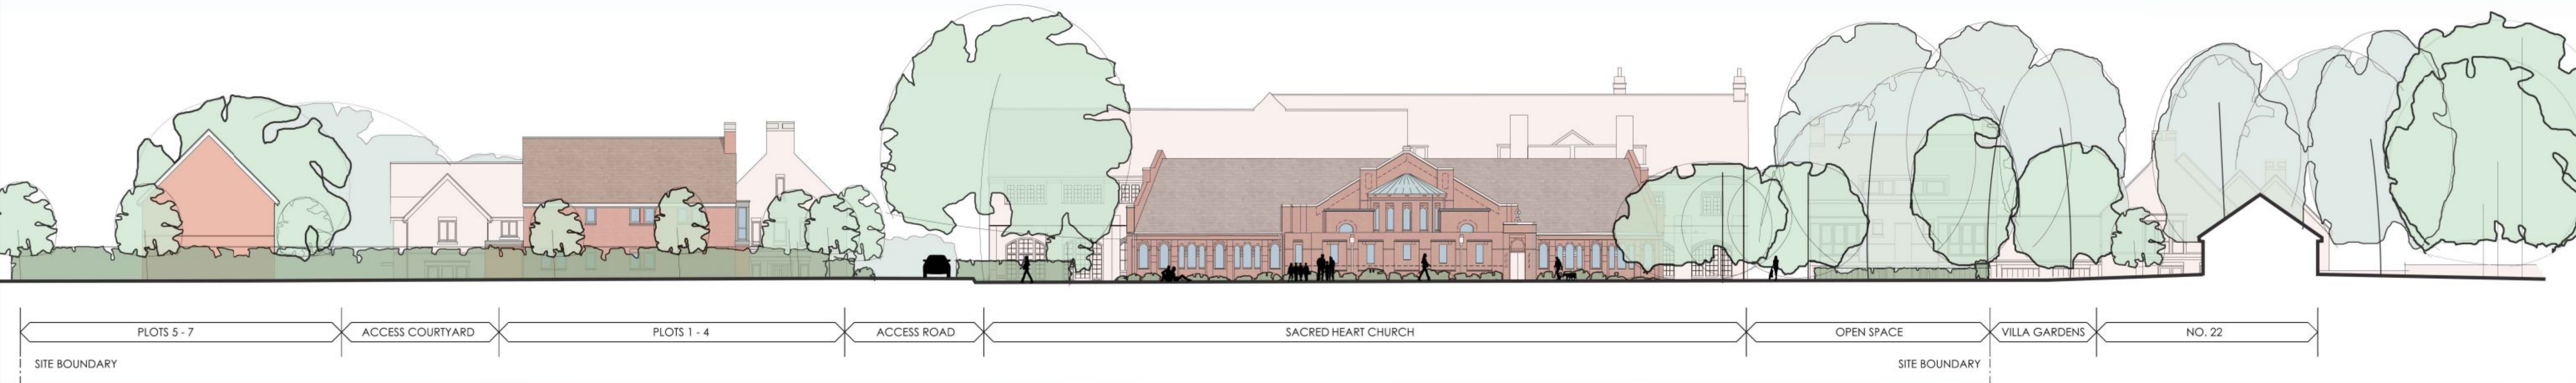

SITE ELEVATION 2 - SOUTH WEST



SITE ELEVATION 3 - NORTH EAST



IMPORTANT NOTE FOR USE OF THIS DRAWING: THIS DRAWING HAS BEEN PRODUCED SPECIFICALLY FOR USE ON THIS PROJECT. POPE PRIESTLEY ARCHITECTS CANNOT BE HELD RESPONSIBLE FOR RE-USE OF THIS INFORMATION BY OTHERS FOR ANY PURPOSE OTHER THAN FOR WHICH IT IS SPECIFICALLY INTENDED. THIS DRAWING REFLECTS STANDARDS AGREED FOR THIS PROJECT AND CURRENT AT THE TIME OF PRODUCTION AND WILL NOT BE UPDATED IN ACCORDANCE WITH CHANGING LEGISLATION AND/OR OTHER REQUIREMENTS.

SCALE BAR = 10m INTERVALS AT TRUE SCALE

PLANNING ISSUE	POPE PRIESTLEY ARCHITECTS					
	ARCHITECTURE TOWN PLANNING URBAN DESIGN					
	FERRY HOUSE, CANUTE ROAD, SOUTHAMPTON, HAMPSHIRE, SO14 3FJ T: +44 (0)23 8033228F, +44 (0)23 8063288 E: info@popepriestley.co.uk					
	ST MICHAEL'S CONVENT WATERLOVILLE					
	SITE SECTIONS/ELEVATIONS 1 - 3					
SCALE 1/4" = 1' 0"	DATE 30/05/12	AUTHOR M.H.G.	CHECK DP	DRAWING NO PP1144 / 110-00	REVISION P1	