


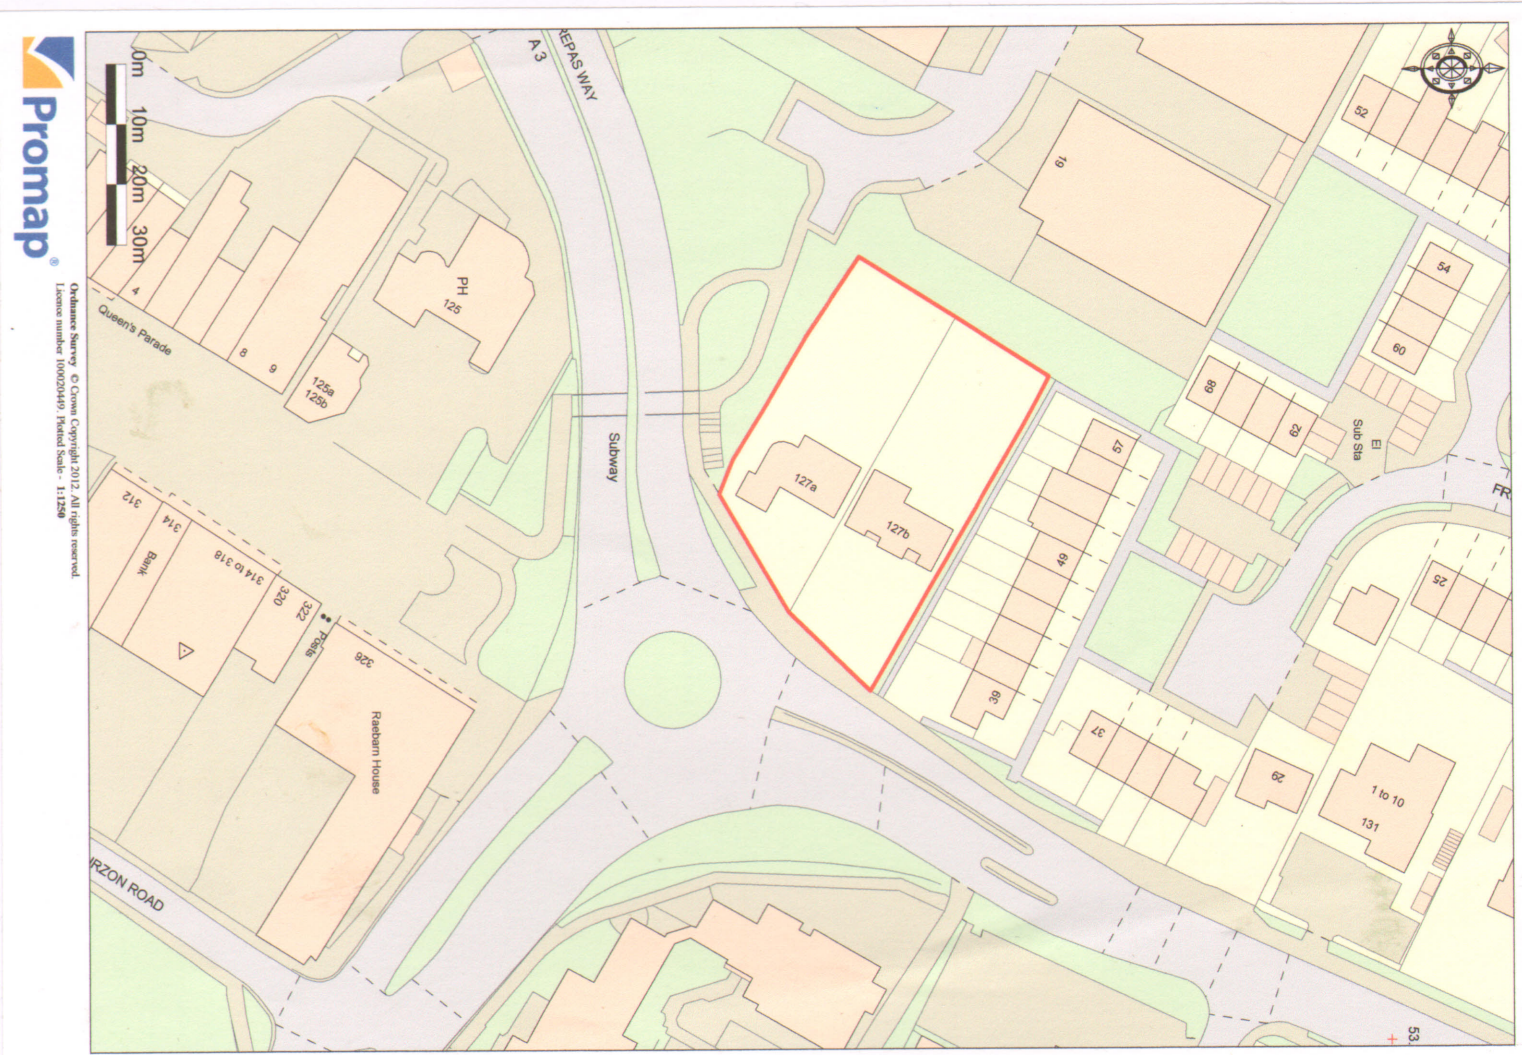

127A AND 127B, LONDON ROAD,
WATERLOOVILLE PO8 7SH

LOCATION PLAN

Scale 1:200 at A3

Drawing No. LRW / P12 / 01