

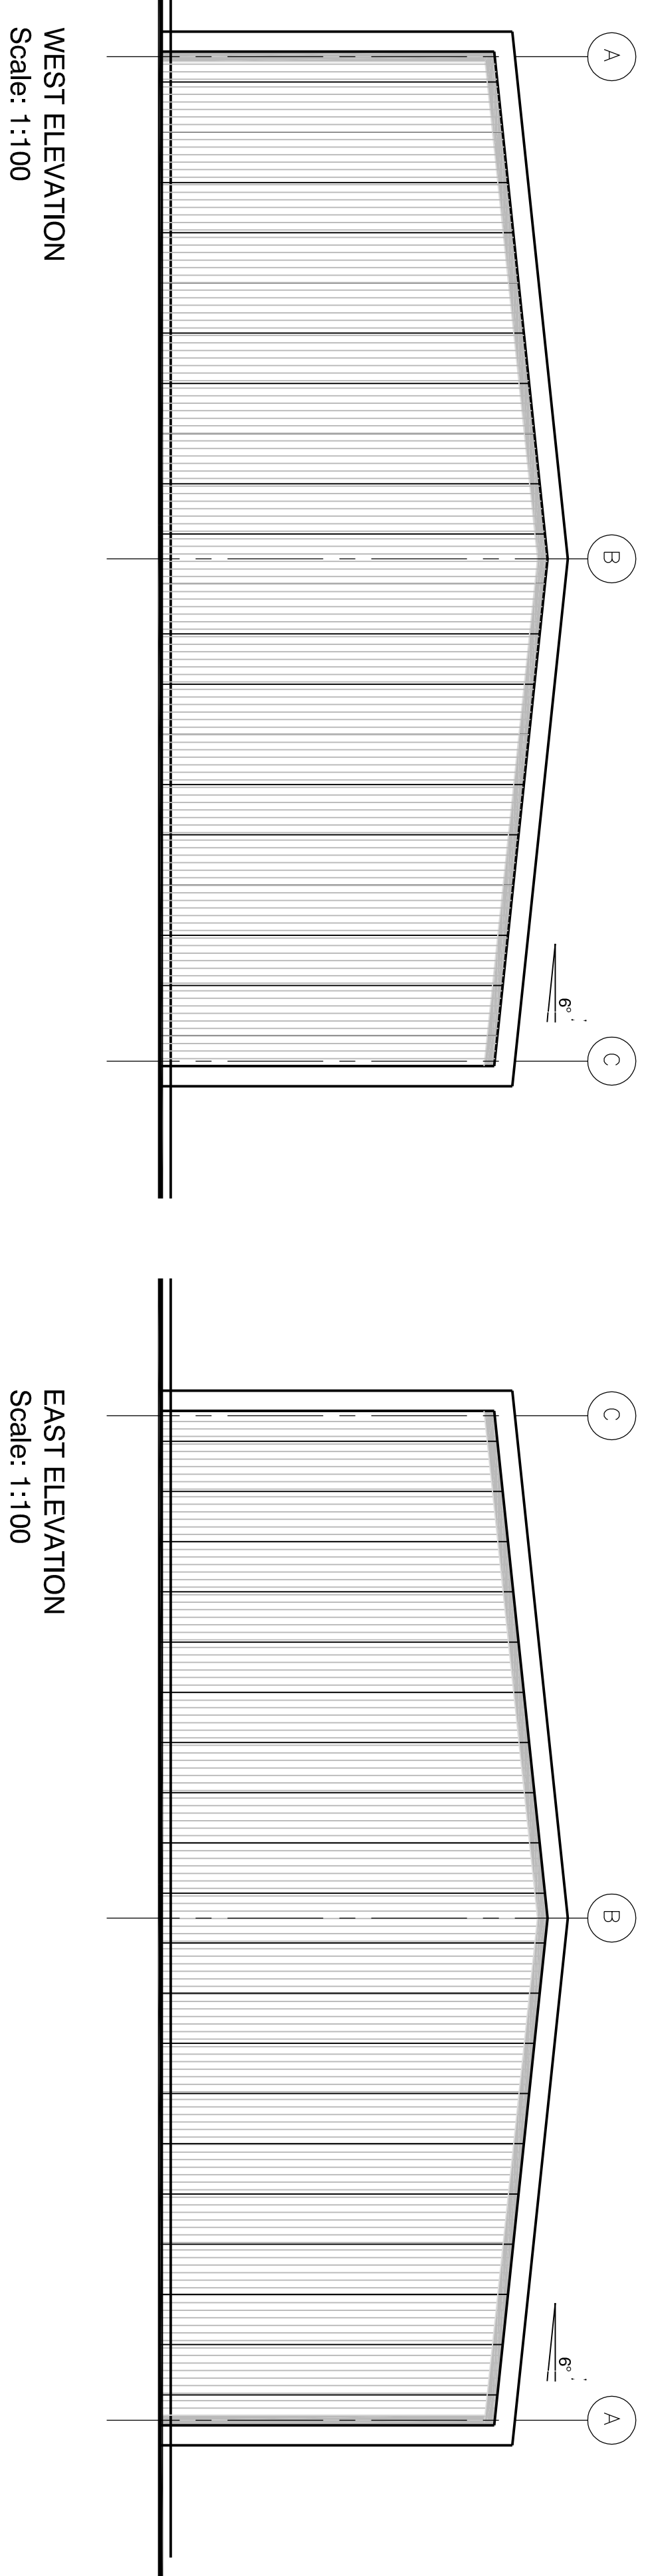
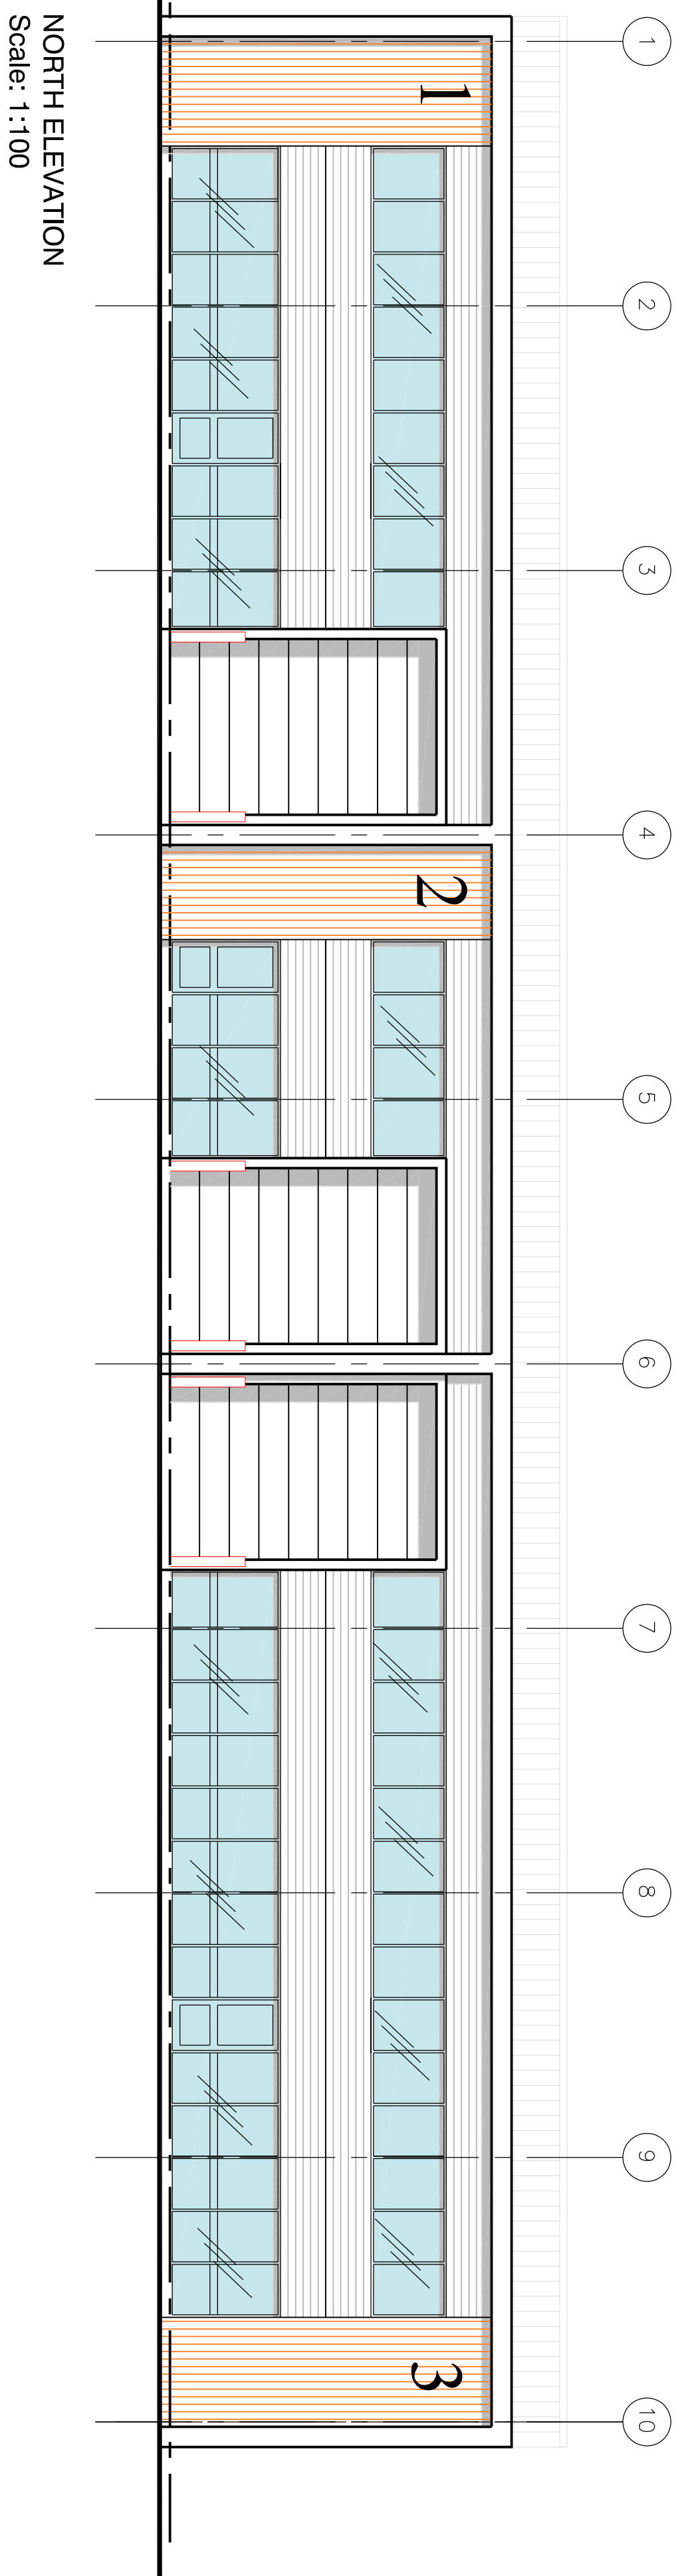


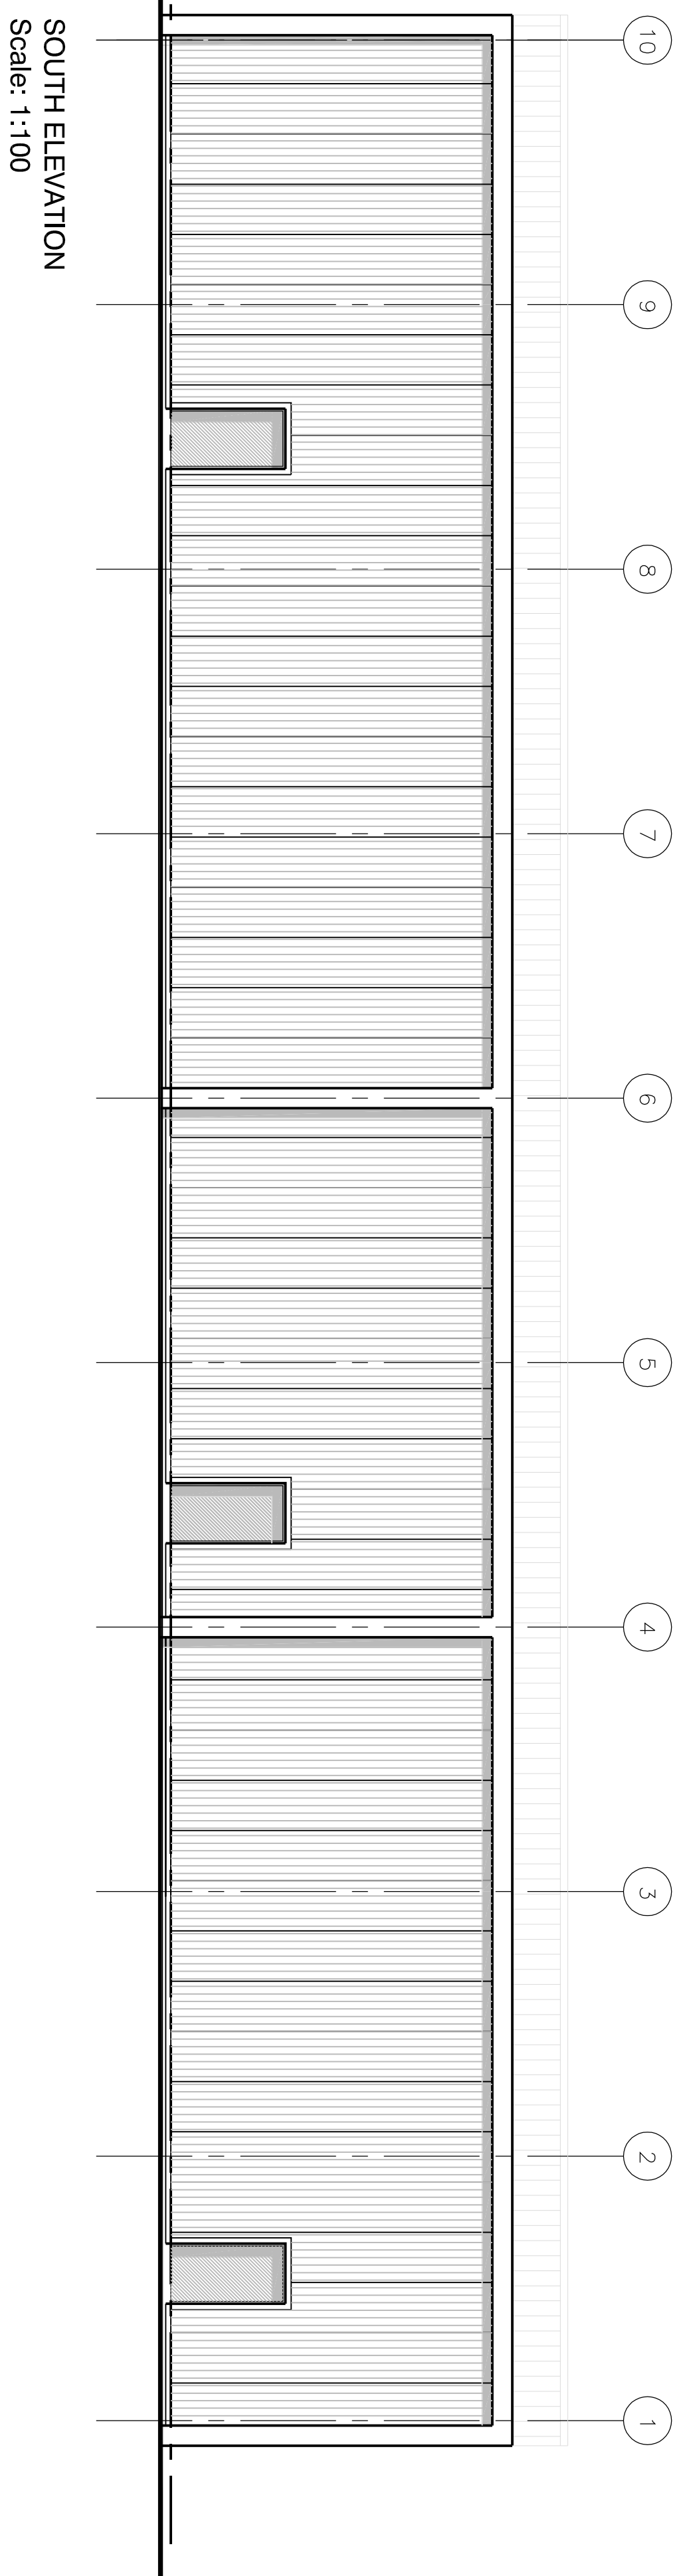

REV		DESCRIPTION	DATE
REVISION			
job no.	drawing no.		rev.
HA/SR/ICTS		301	
scale	drawn by	date	
1:100 @ A1	CB	June 2012	
cad file C:\PDS\IC\IS001 PROPOSED ELEVATIONS.DWG			

Units 1 - 3
ICTS Site
Solent Road
Havant

PROPOSED ELEVATIONS

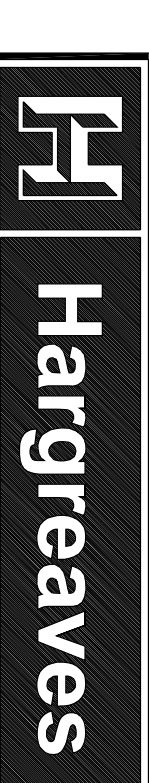

Rustington House, Worthing Road, Rustington, West Sussex, BN16 3
Tel No: (01903) 777777 Fax No: (01903) 777700