

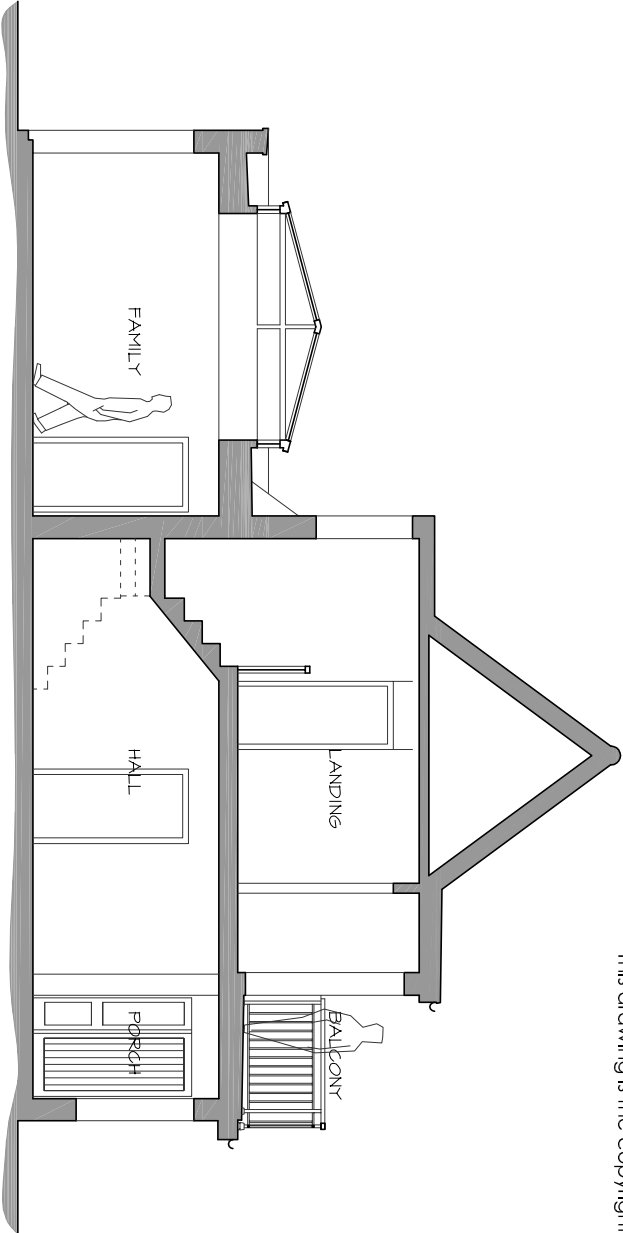
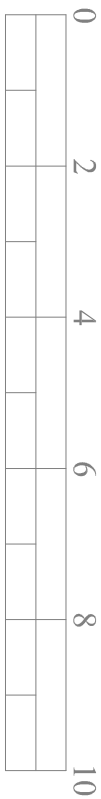


NOTES:
This drawing has been produced solely for PLANNING/DESIGN.
Do not Scale from this Drawing except for planning purposes.
This drawing is the copyright of MF Designs Ltd.

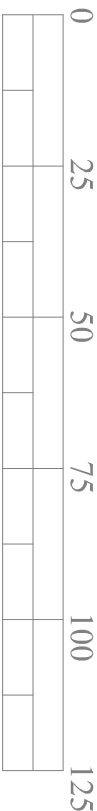

Typical Section

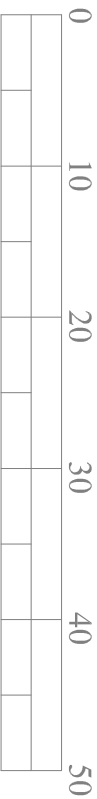


Location

Streetwise Licence No. 100047474



Block

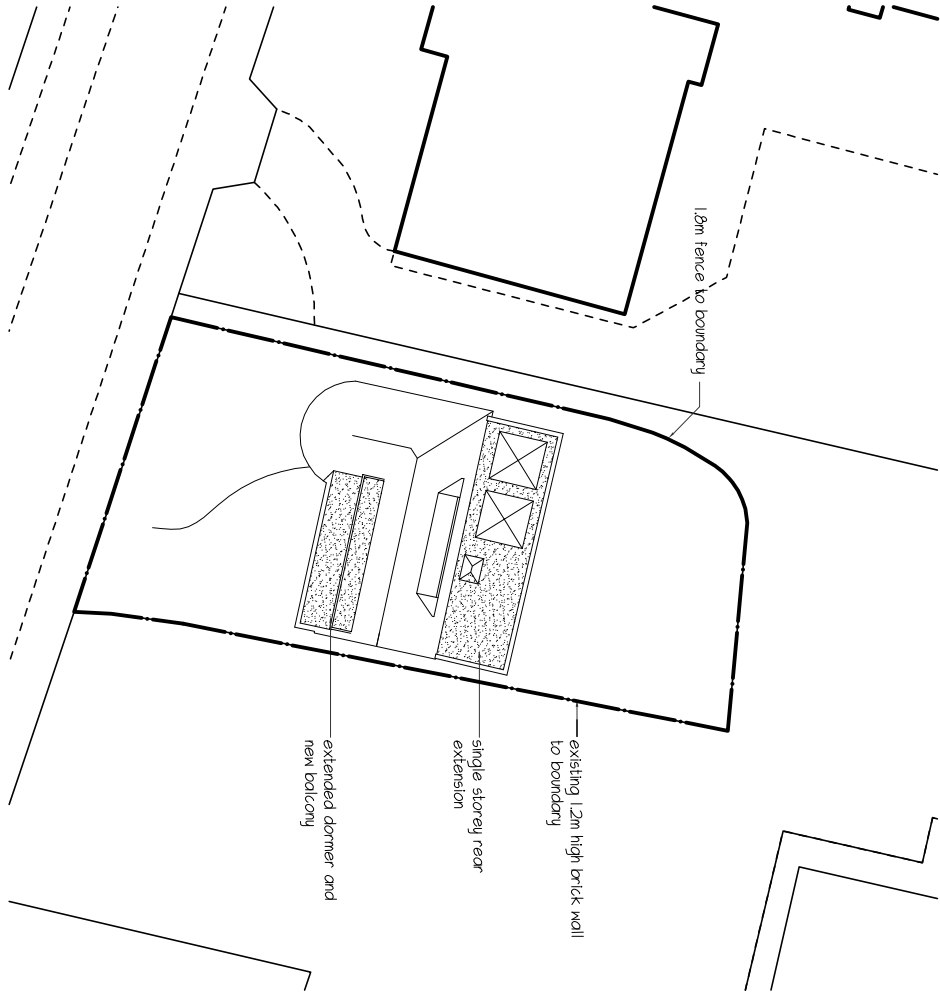

A: 20.03.13 - Revised lantern/section

mf designs ltd

Chartered Architects



12 Wensley Gardens • Emsworth • Hampshire • PO10 7RA
Director: Martin Farrer RIBA • Co Registration No.4507379
Date: Aug 2012
Scale: 1:1250/500/100

Job No: 3052
Dwg No: 012 A