




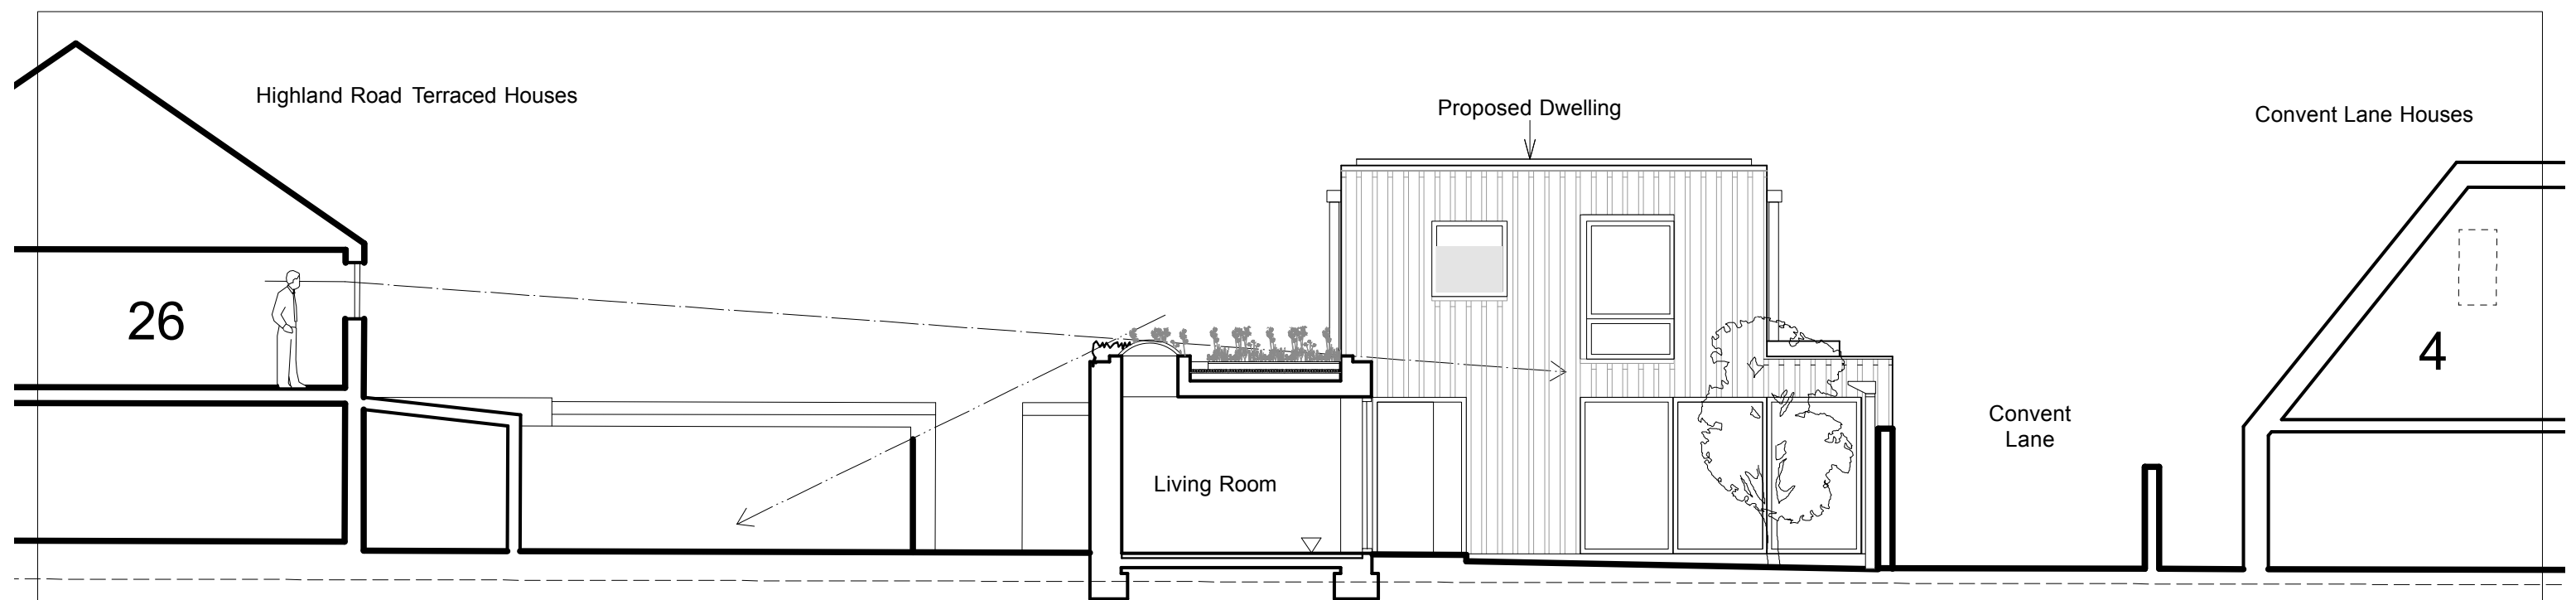


SECTION B - B

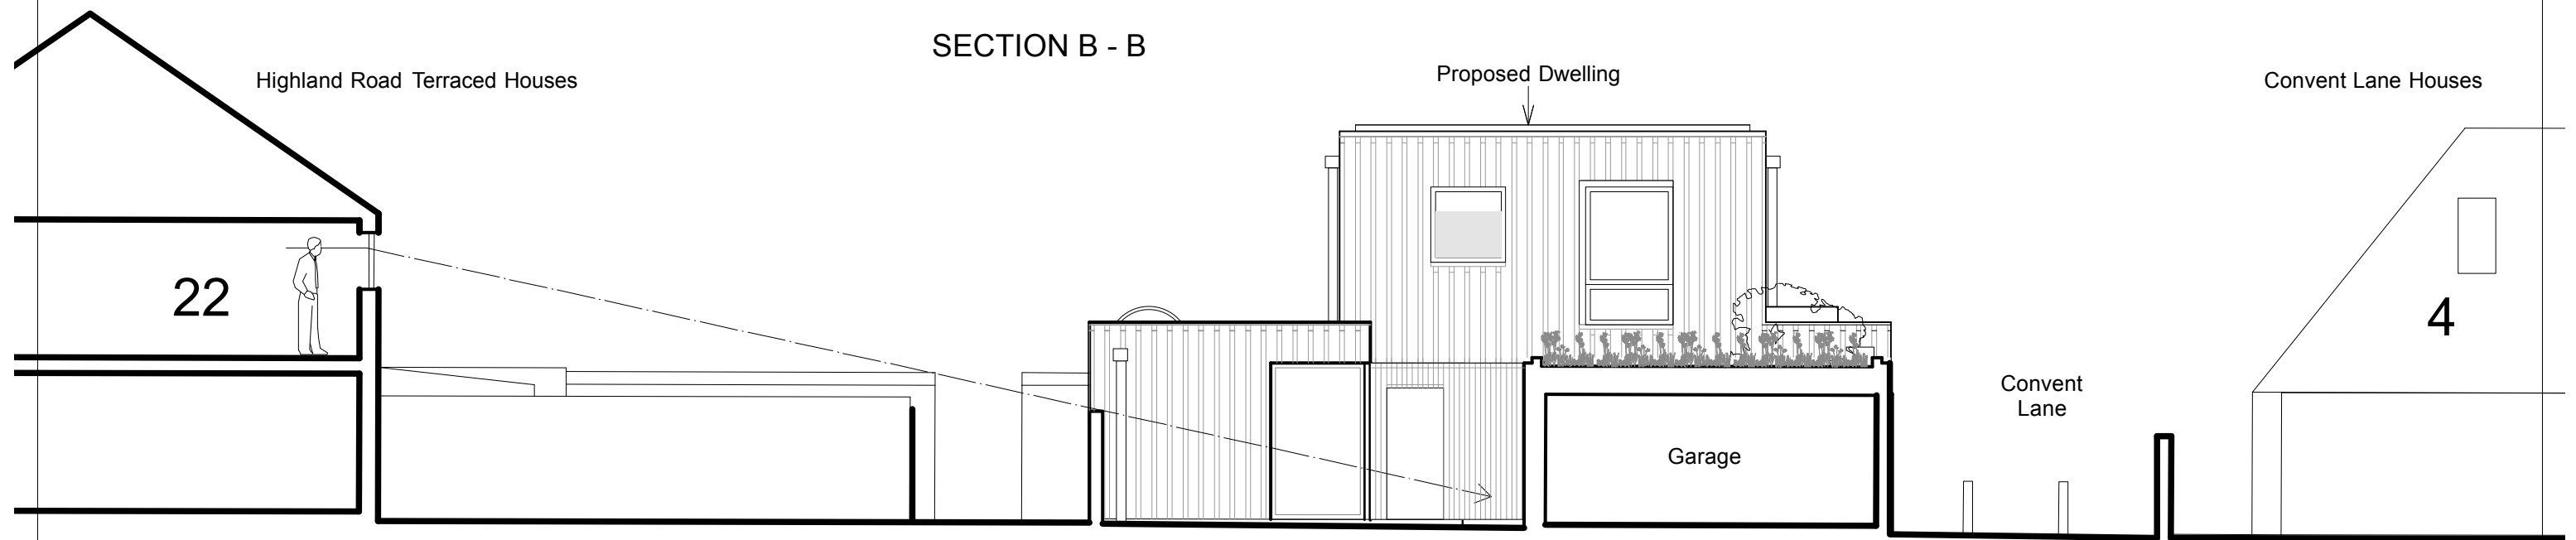

SECTION C - C

KEY PLAN

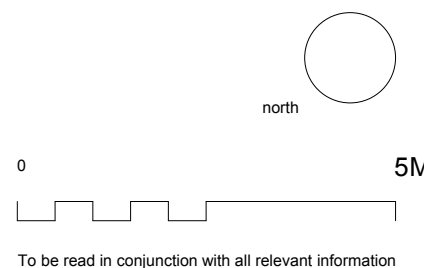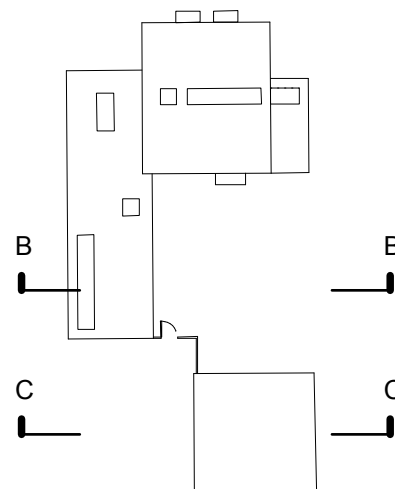

project	Former St John Ambulance Site, Convent Lane, Emsworth		
for	Mr & Mrs Sutherland		
title	PROPOSED SECTIONS B-B AND C-C		
status	FOR APPROVAL		
scale	size	drawing number	rev.
1:100	A3	P.09	00

ruth butler architects

7 The Green
Rowlands Castle, Hants PO9 6BW

tele/fax 023 92413562

e-mail butlersutherland@me.com

web