



Plans and Elevations 1:50

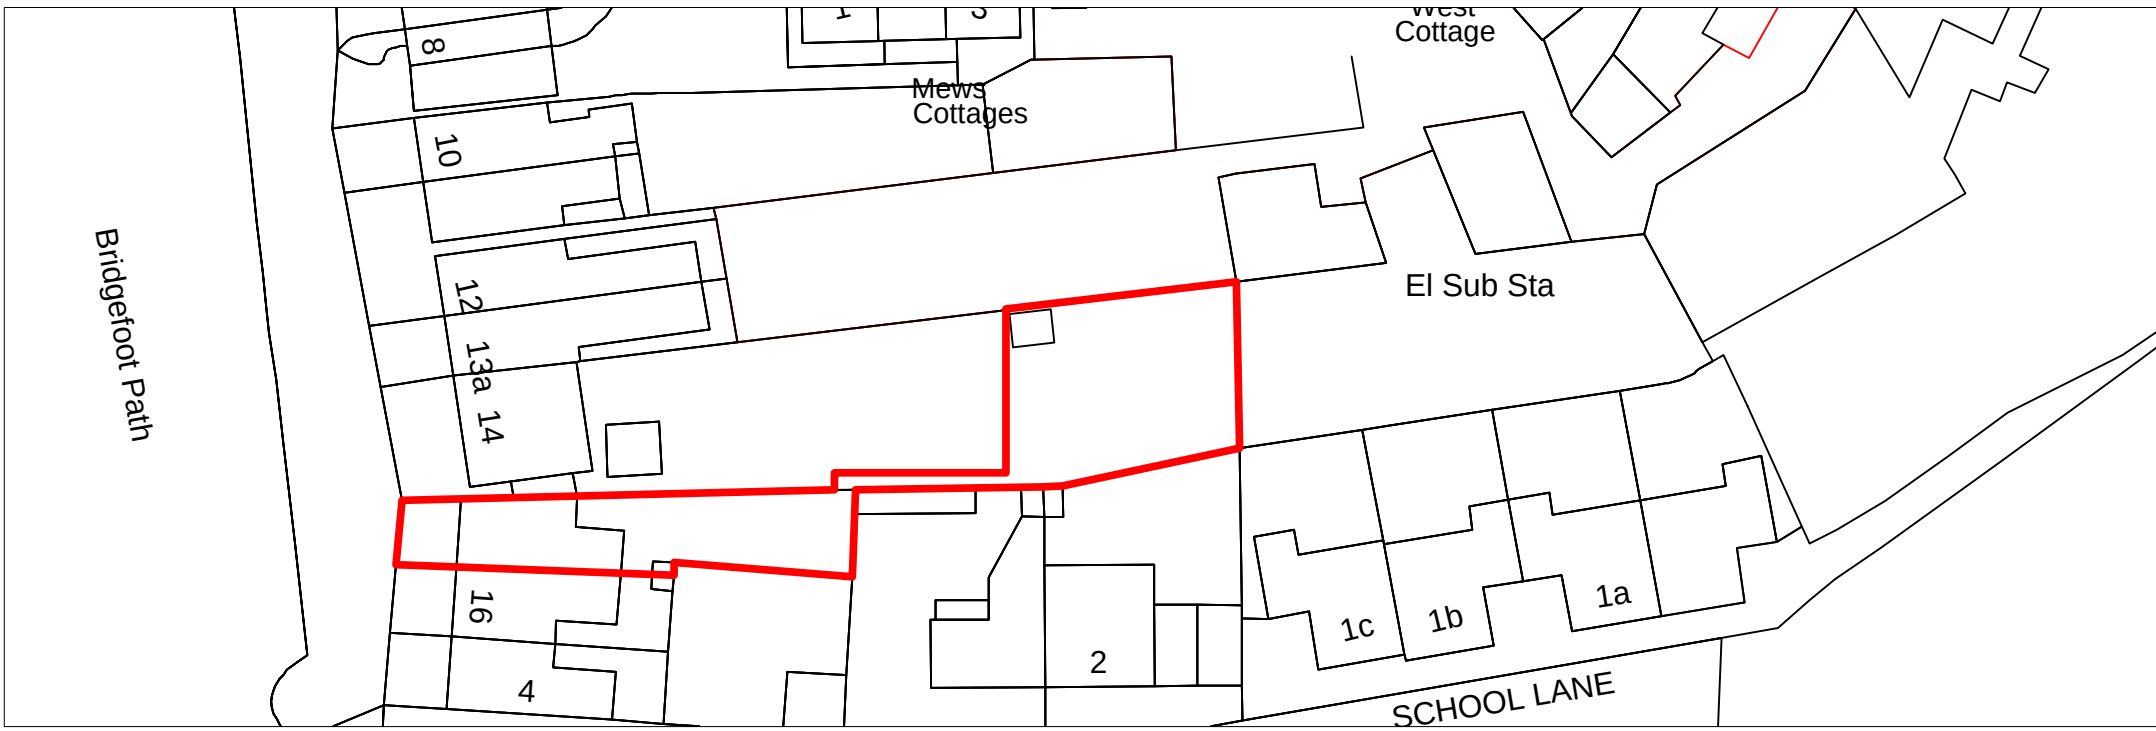

Site Location Plan 1:1250



Block Plan 1:200

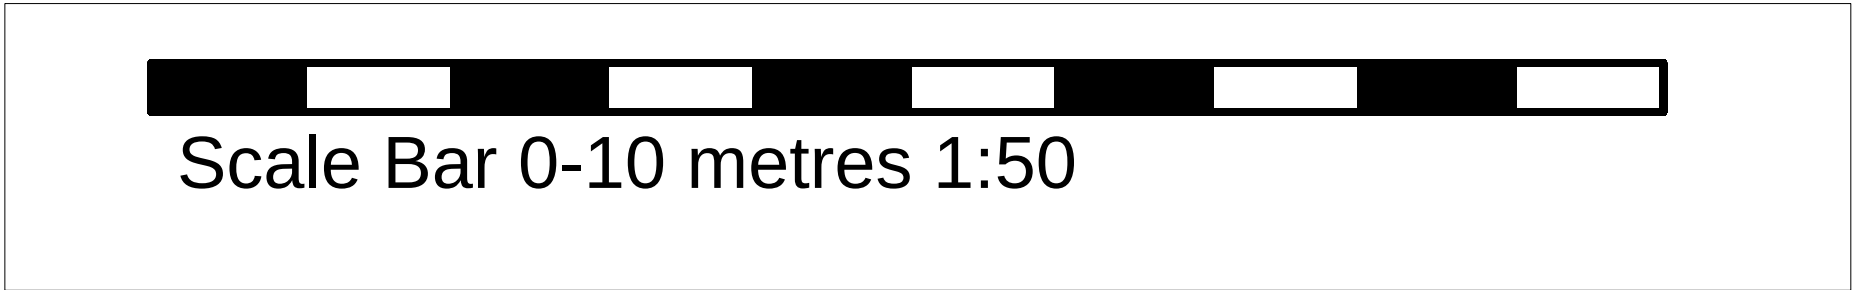

Revisions:

Date	Description
A - 14-3-13	Annotations to meet LPA validation request.
B - 30-4-13	Deletion of Heat exchange unit and related screen fencing

NORTH

Philip Woodhams, B.Sc. MRTPI.
Town Planning Consultant

1 Barbary Lane, Ferring, Worthing, West Sussex. BN12 5JB 01903 242059
92 Cambridge Road, Moseley, Birmingham B13 9UG 0121 449 7605
Fax 0700 606 7821
Email philipwoodhams@btconnect.com
www.philipwoodhams.com

15 Bridgefoot Path, Emsworth

Job No: 2001839
Drawing Number: 1 Revision No: B Date: April 30th 2013

Scale 1: 1250; 1:200: 1:50 As indicated when printed at A1.

Ordnance Survey Material reproduced under licence no. 40008373 issued 2003