


NOTES

- THIS DRAWING IS COPYRIGHT.
- THE CONTRACTOR AND HIS SUBCONTRACTOR ARE TO VERIFY ALL DIMENSIONS ON SITE PRIOR TO MAKING SHOP DRAWINGS OR COMMENCING MANUFACTURE.
- DO NOT SCALE THIS DRAWING.
THE CONTRACTOR IS TO BRING TO THE NOTICE OF THE ENGINEER ANY DISCREPANCIES CONTAINED IN THIS DRAWING PRIOR TO WORK COMMENCEMENT.
- THIS DRAWING IS TO BE READ IN CONJUNCTION WITH ALL RELEVANT ARCHITECTS, ENGINEERS AND SPECIALIST SUB-CONTRACTORS DRAWINGS AND THE SPECIFICATION.
- ALL SETTING OUT TO BE IN ACCORDANCE WITH THE ARCHITECT'S DRAWINGS. ANY DISCREPANCIES BETWEEN THE ENGINEERS AND THE ARCHITECT'S DRAWINGS TO BE REFERRED TO THE ARCHITECT BEFORE PROCEEDING. DIMENSIONS MUST NOT BE SCALED.
- THIS DRAWING HAS BEEN PRODUCED BASED UPON LAYOUTS COMPILED AND SUPPLIED BY THE ARCHITECT IN ELECTRONIC FORMAT. NO RESPONSIBILITY IS TAKEN FOR ANY INACCURACIES AND/OR OMISSIONS IN THE INFORMATION AS SUPPLIED.

HEALTH & SAFETY:


ALL WORKS TO BE CARRIED OUT BY A CONTRACTOR COMPETENT TO UNDERTAKE THE CONSTRUCTION OF WORKS AS INDICATED ON THIS DRAWING. THIS DRAWING IS TO BE READ IN CONJUNCTION WITH THE JOB SPECIFIC RISK ASSESSMENT. THE HAZARDS NOTED ARE IN ADDITION TO THE NORMAL HAZARDS AND RISKS FACED BY A COMPETENT CONTRACTOR WHEN DEALING WITH THE TYPE OF WORKS DETAILED ON THIS DRAWING.

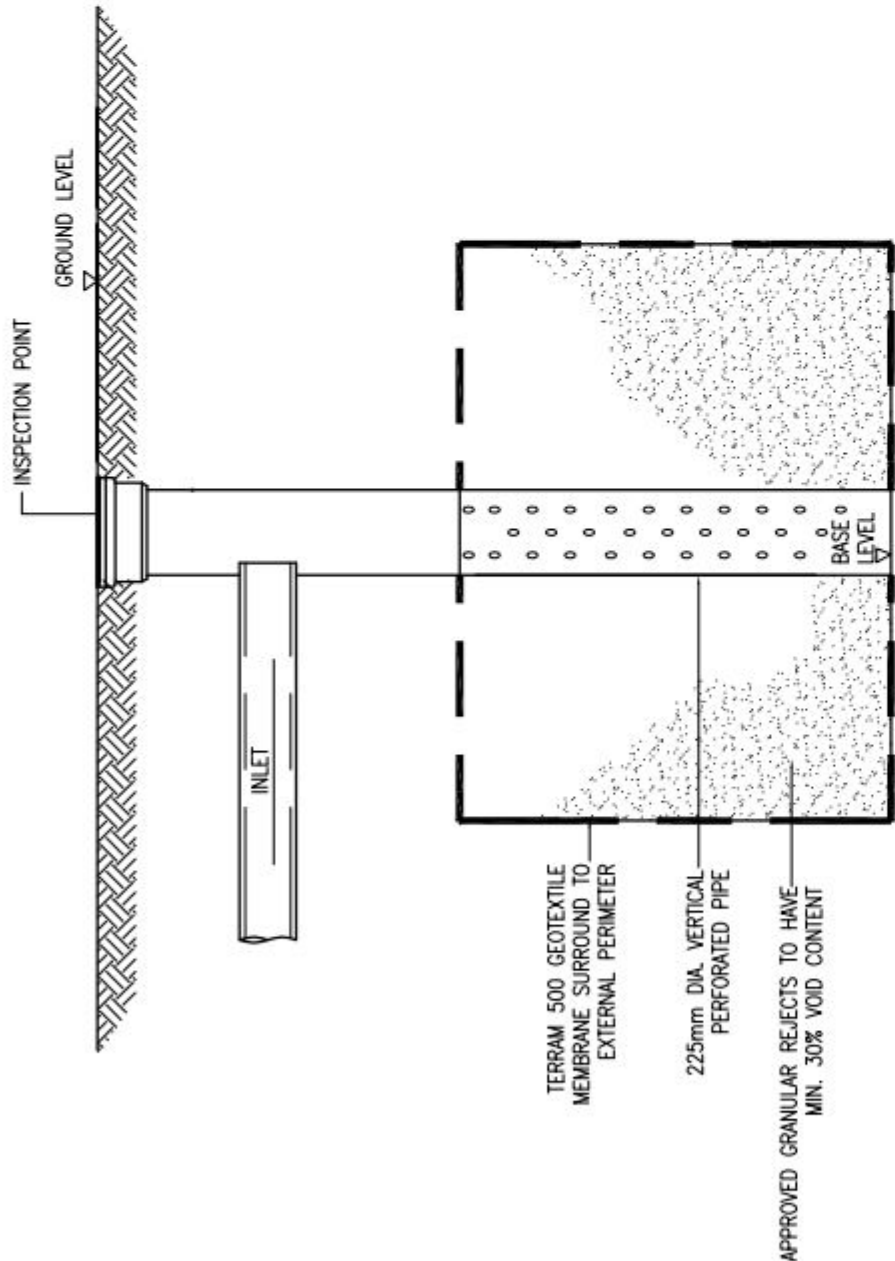


NOTES

- ALL SOAKAWAYS TO BE SITUATED 5.0M MIN. FROM ANY STRUCTURE (MEASURED FROM EXTENT OF GRANULAR SURROUND).
- PIT SIZE REQUIRED FOR GRANULAR SURROUND ON THE ABOVE DETAIL IS INDICATIVE ONLY. CONTRACTOR TO CONSULT WITH ENGINEER FOR SUFFICIENT GRANULAR SURROUND TO BE PROVIDED FOR THE SOAKAWAY. THE GRANULAR SURROUND SHALL BE PROVIDED PRIOR TO THE MINIMUM VOID CONTENT SPECIFIED FOR THE GRANULAR REJECTS PRIOR TO USE ON SITE.
- GRANULAR REJECTS TO BE PROVIDED AGAINST ALL FACES OF SOAKAWAY PIT. THE MEMBRANE IS NOT TO BE PROVIDED TO THE FLOOR AREA WITHIN THE POC RING PERIMETER.


HOUSE SOAKAWAY DETAIL

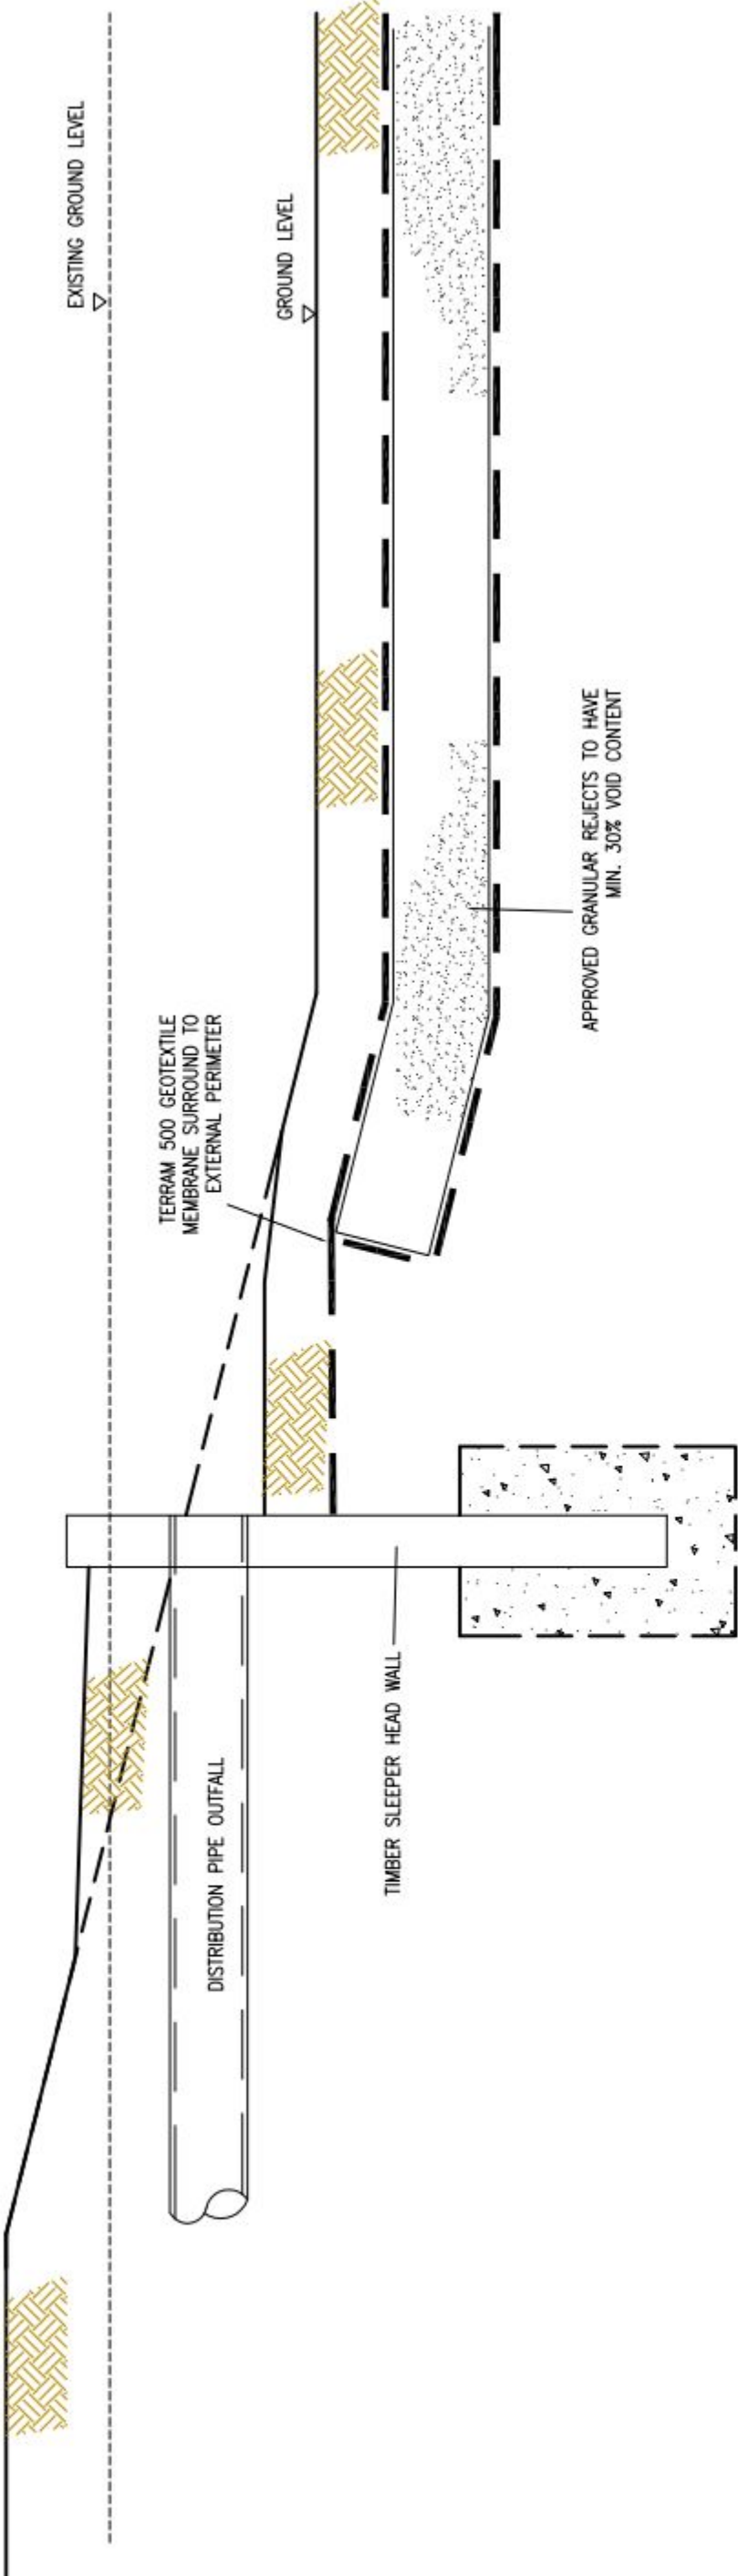

DETENTION/INFILTRATION BASIN

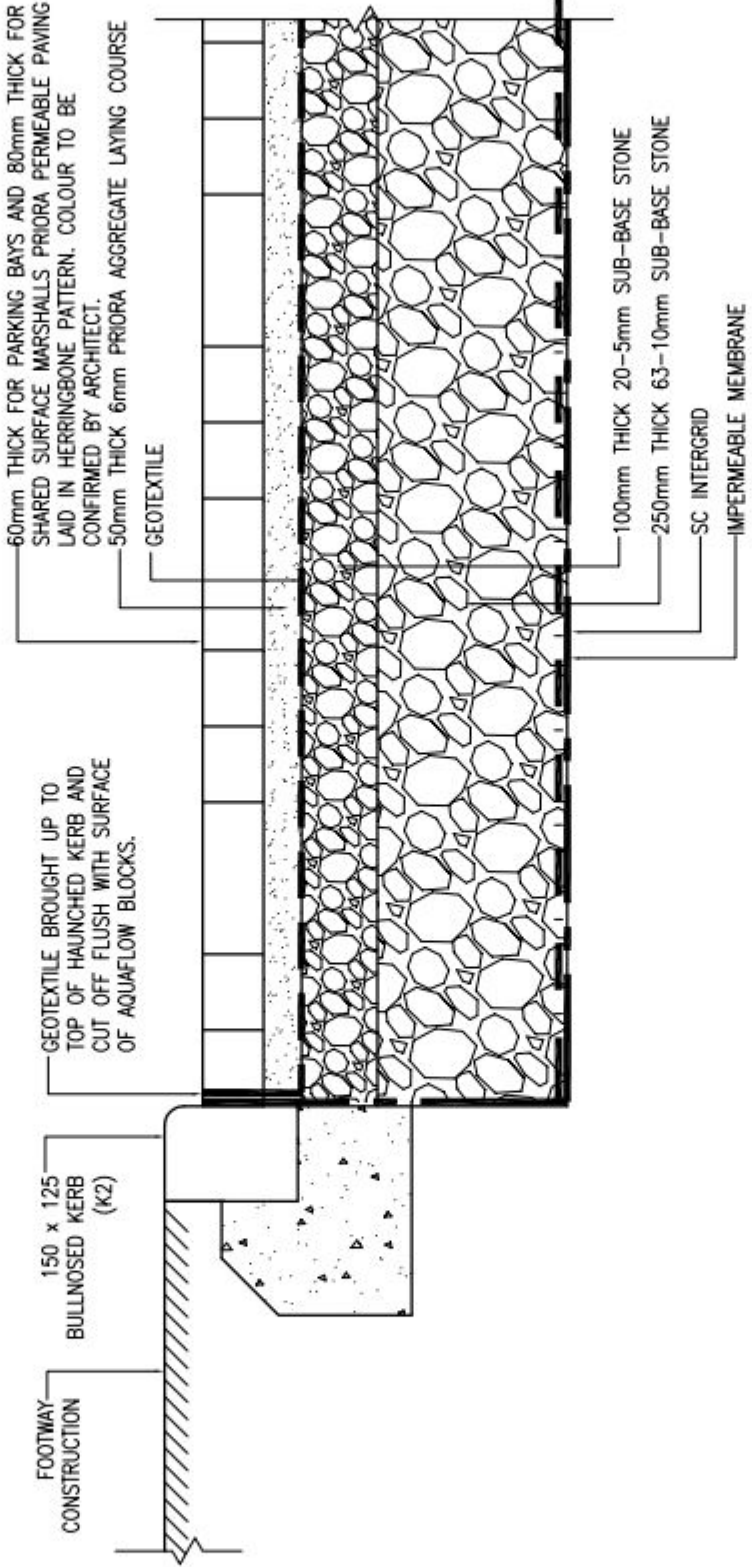

TYPICAL POROUS ROAD CONSTRUCTION

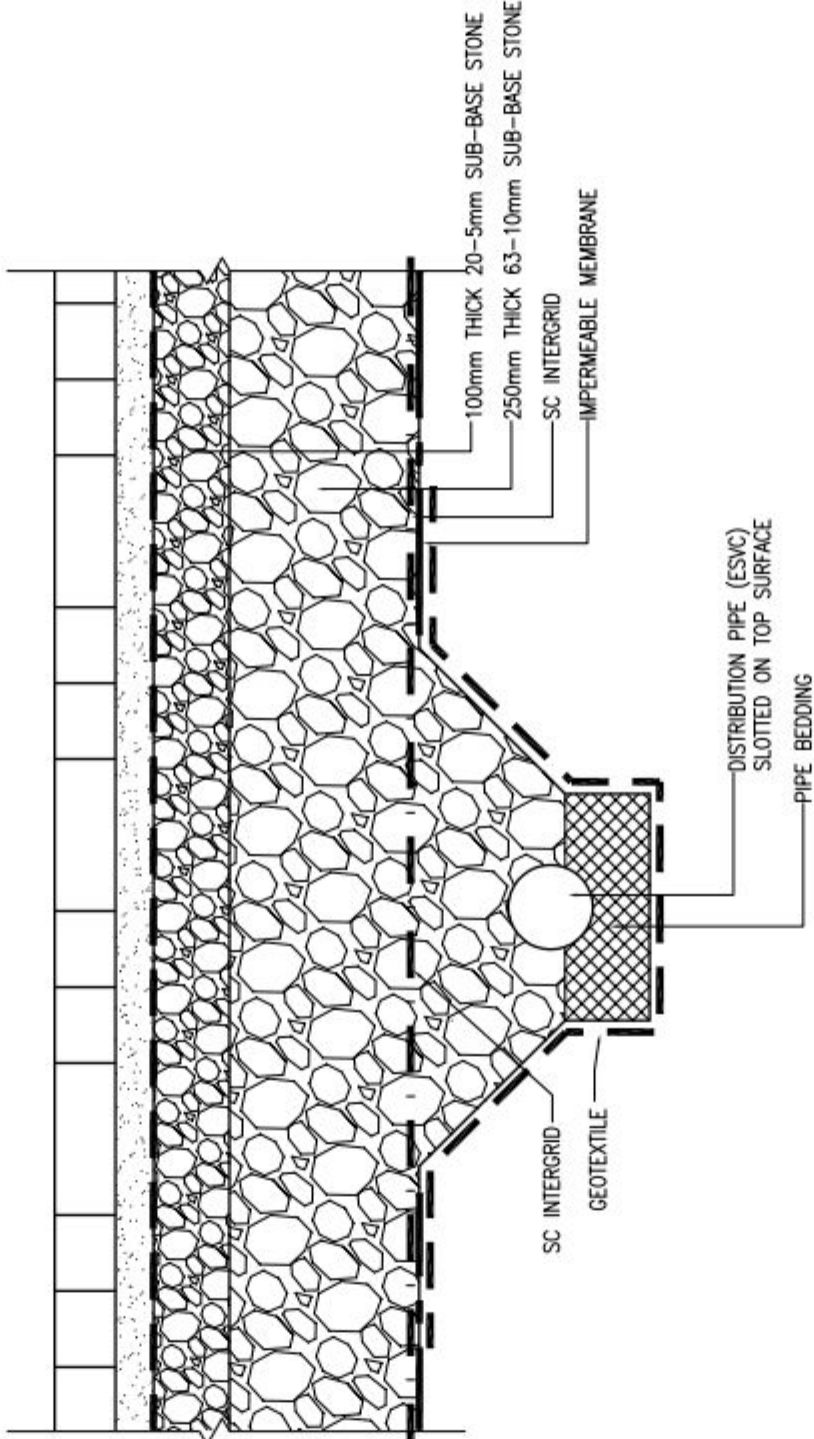

TYPICAL DISTRIBUTION PIPE

SUPERSEDED

P1	27/06/12	INITIAL ISSUE	RHB
rev	date	description	initials

Project

PROPOSED DEVELOPMENT, RANELAGH ROAD, HAVANT

Client / Architect

Title

Orchard
RESURFACING FOR YOUR FUTURE

PROPOSED SUDS DETAILS



Hampshire Office:
Dewey House, 55 High Street,
Ringwood, Hampshire BH24 1AE
Telephone: 01425 484400
Facsimile: 01425 484409
Email: admin@reuby-stagg.co.uk

REUBY & STAGG LTD.
CONSULTING CIVIL & STRUCTURAL ENGINEERS

date	JUN 2012	scale	A1	project no.	9964	drawing no.	501	revision	P1
drawn	RHB								
checked	RHB								