




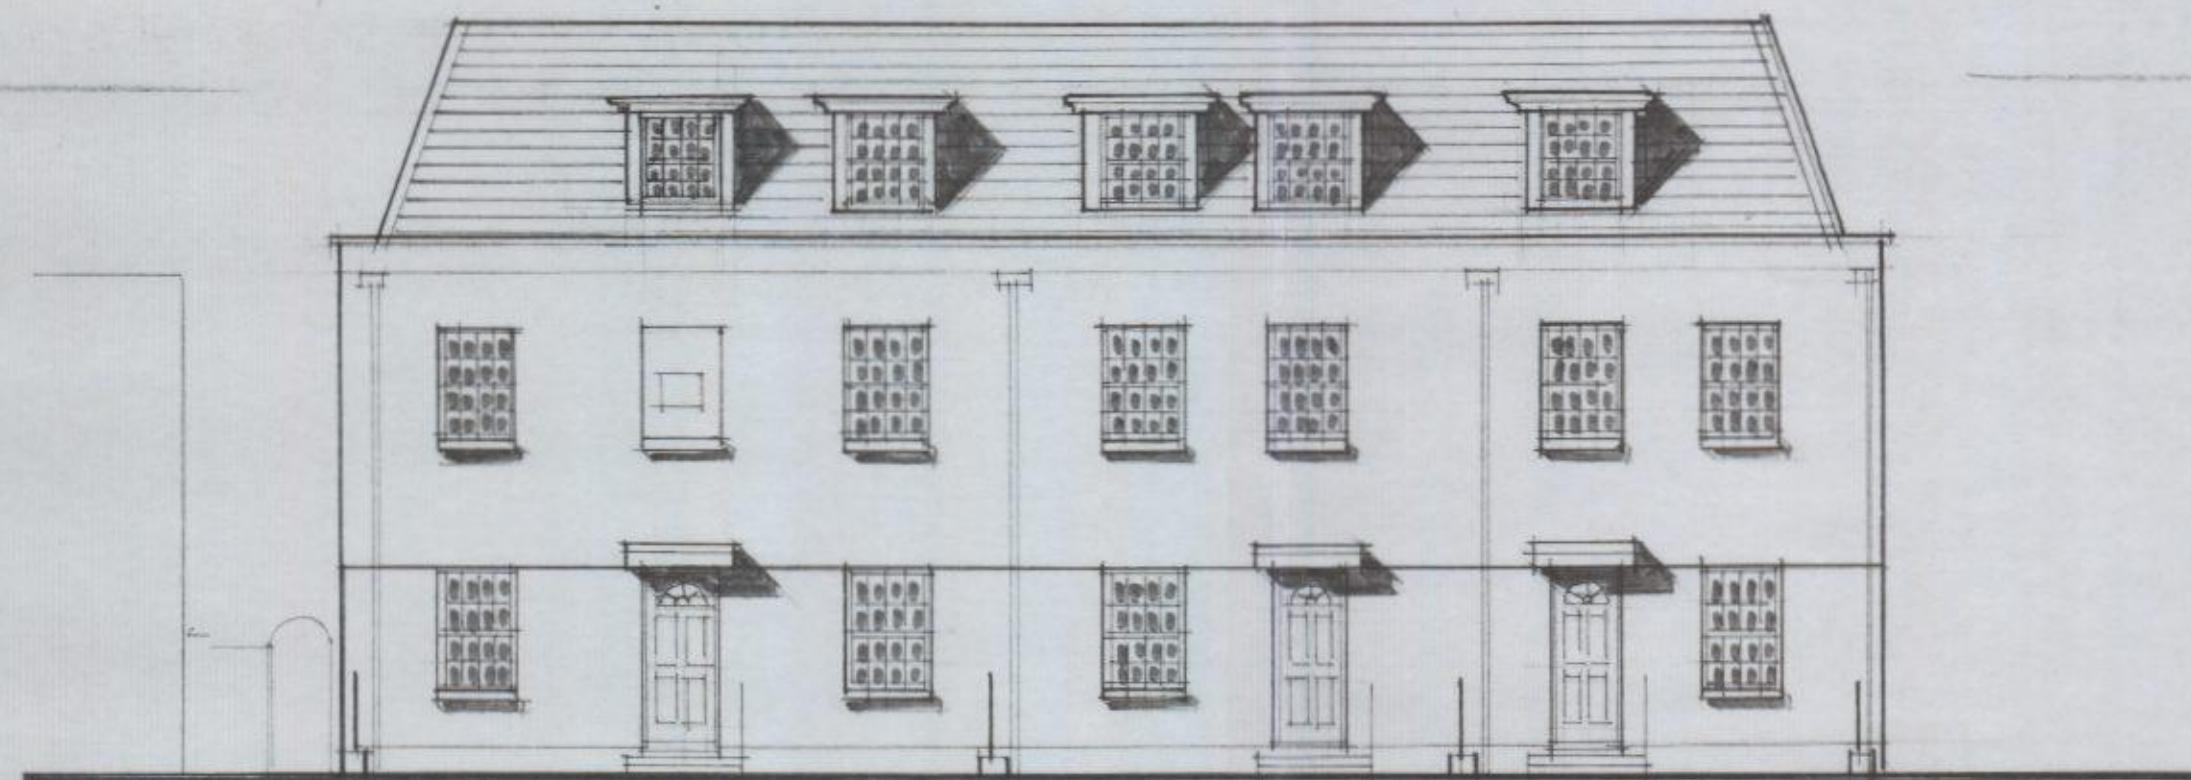


FRONT ELEVATION [EAST]

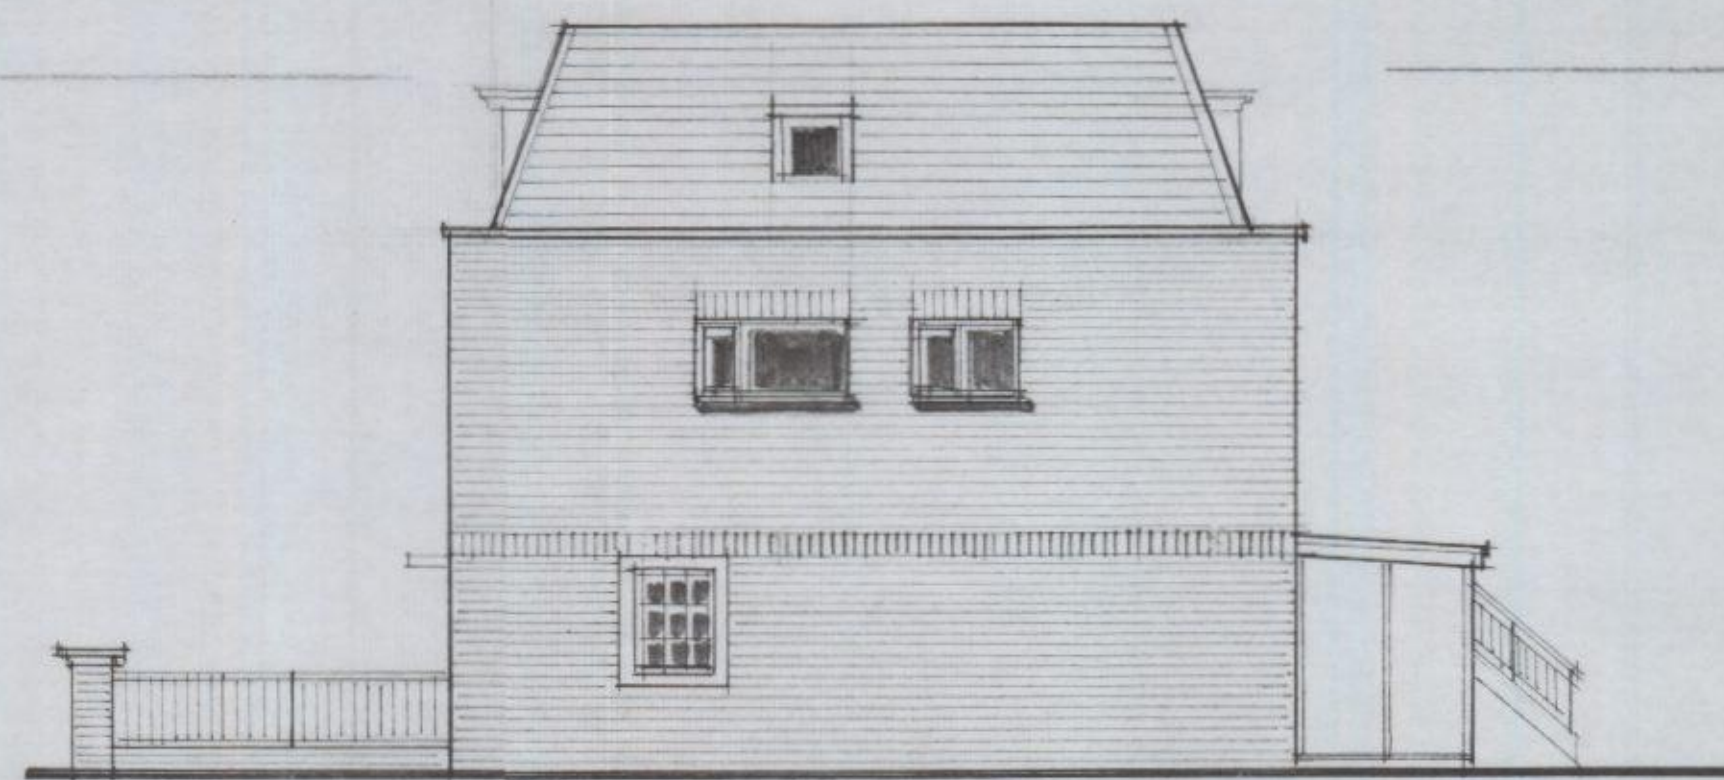


SIDE ELEVATION [NORTH]

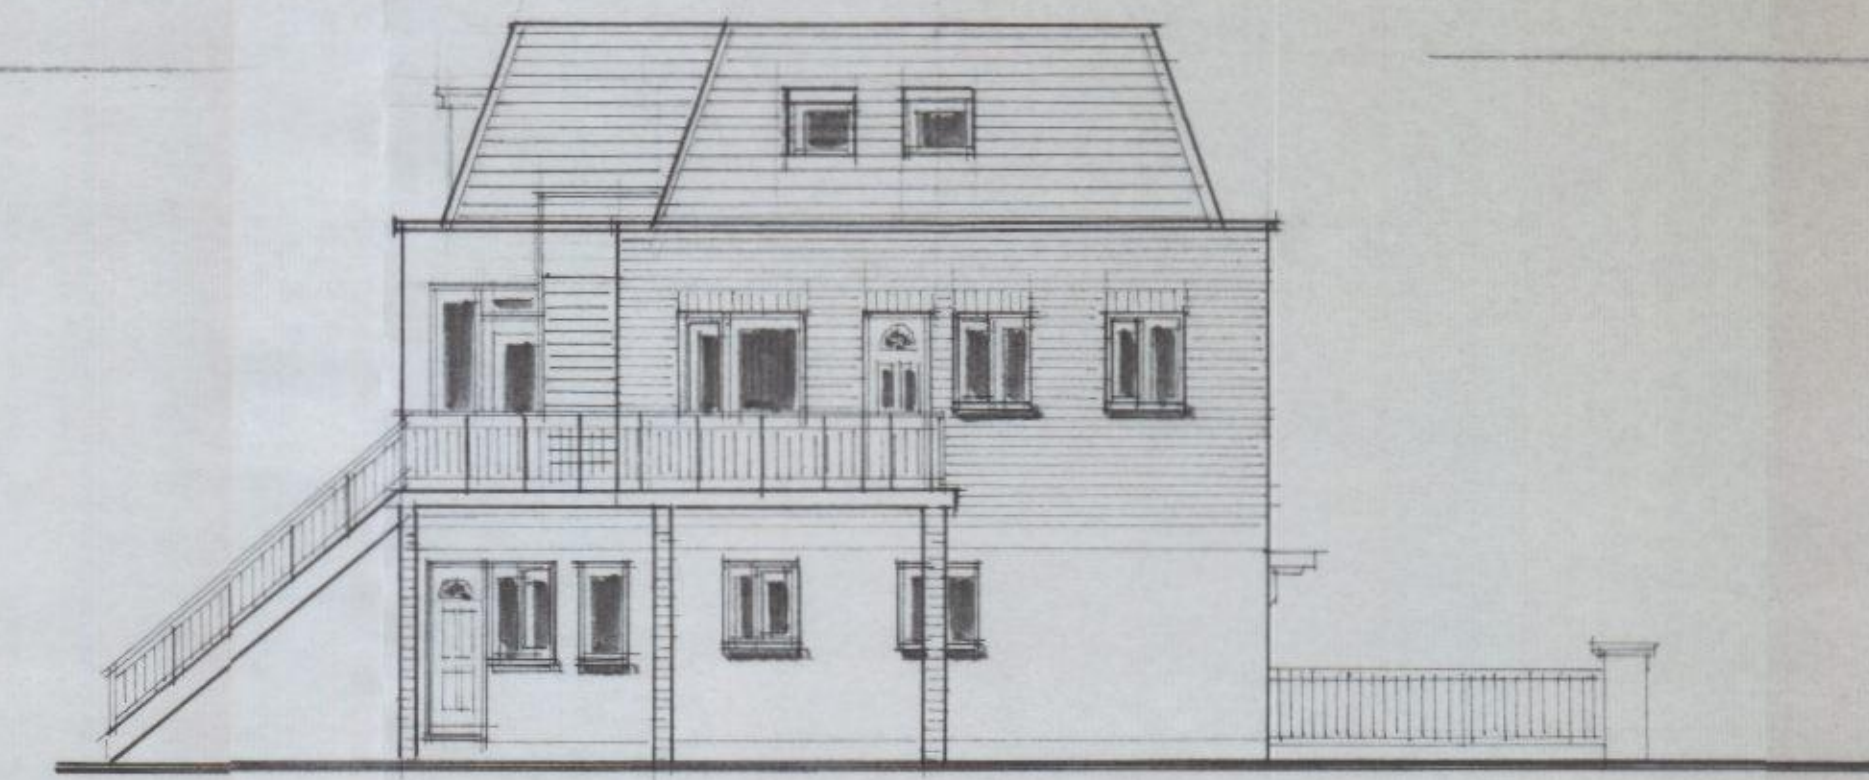


SIDE ELEVATION [SOUTH]

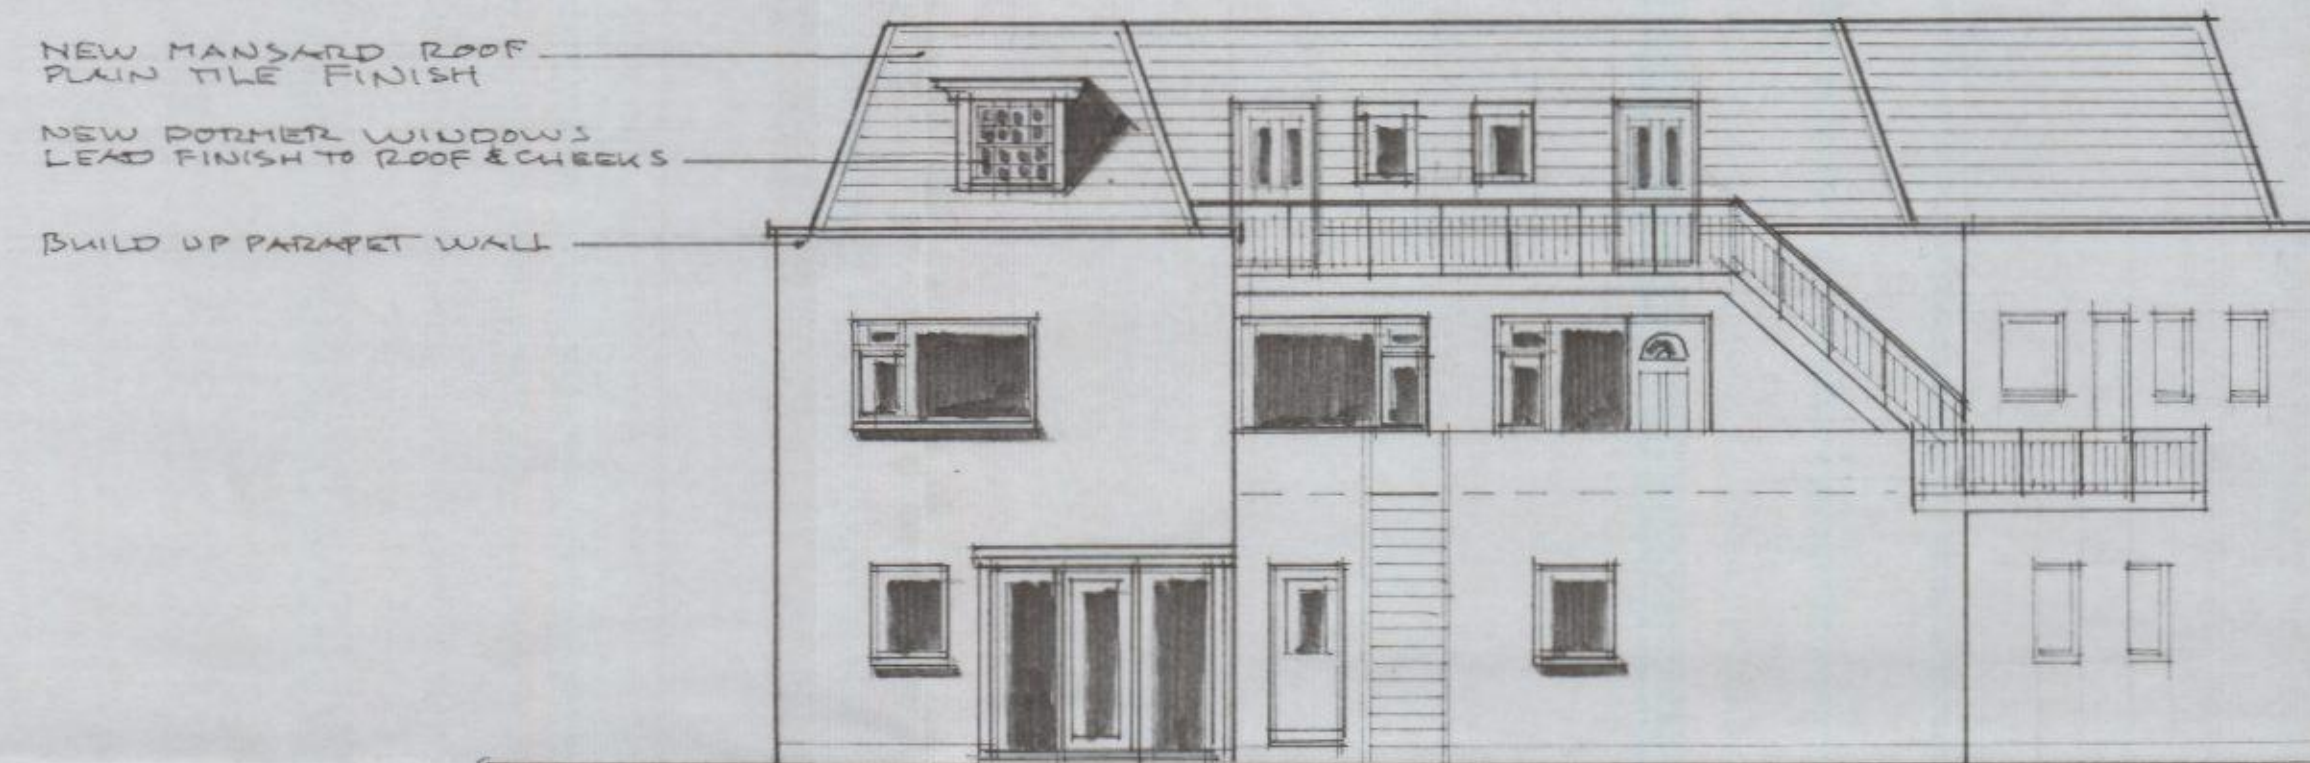


REAR ELEVATION [WEST]

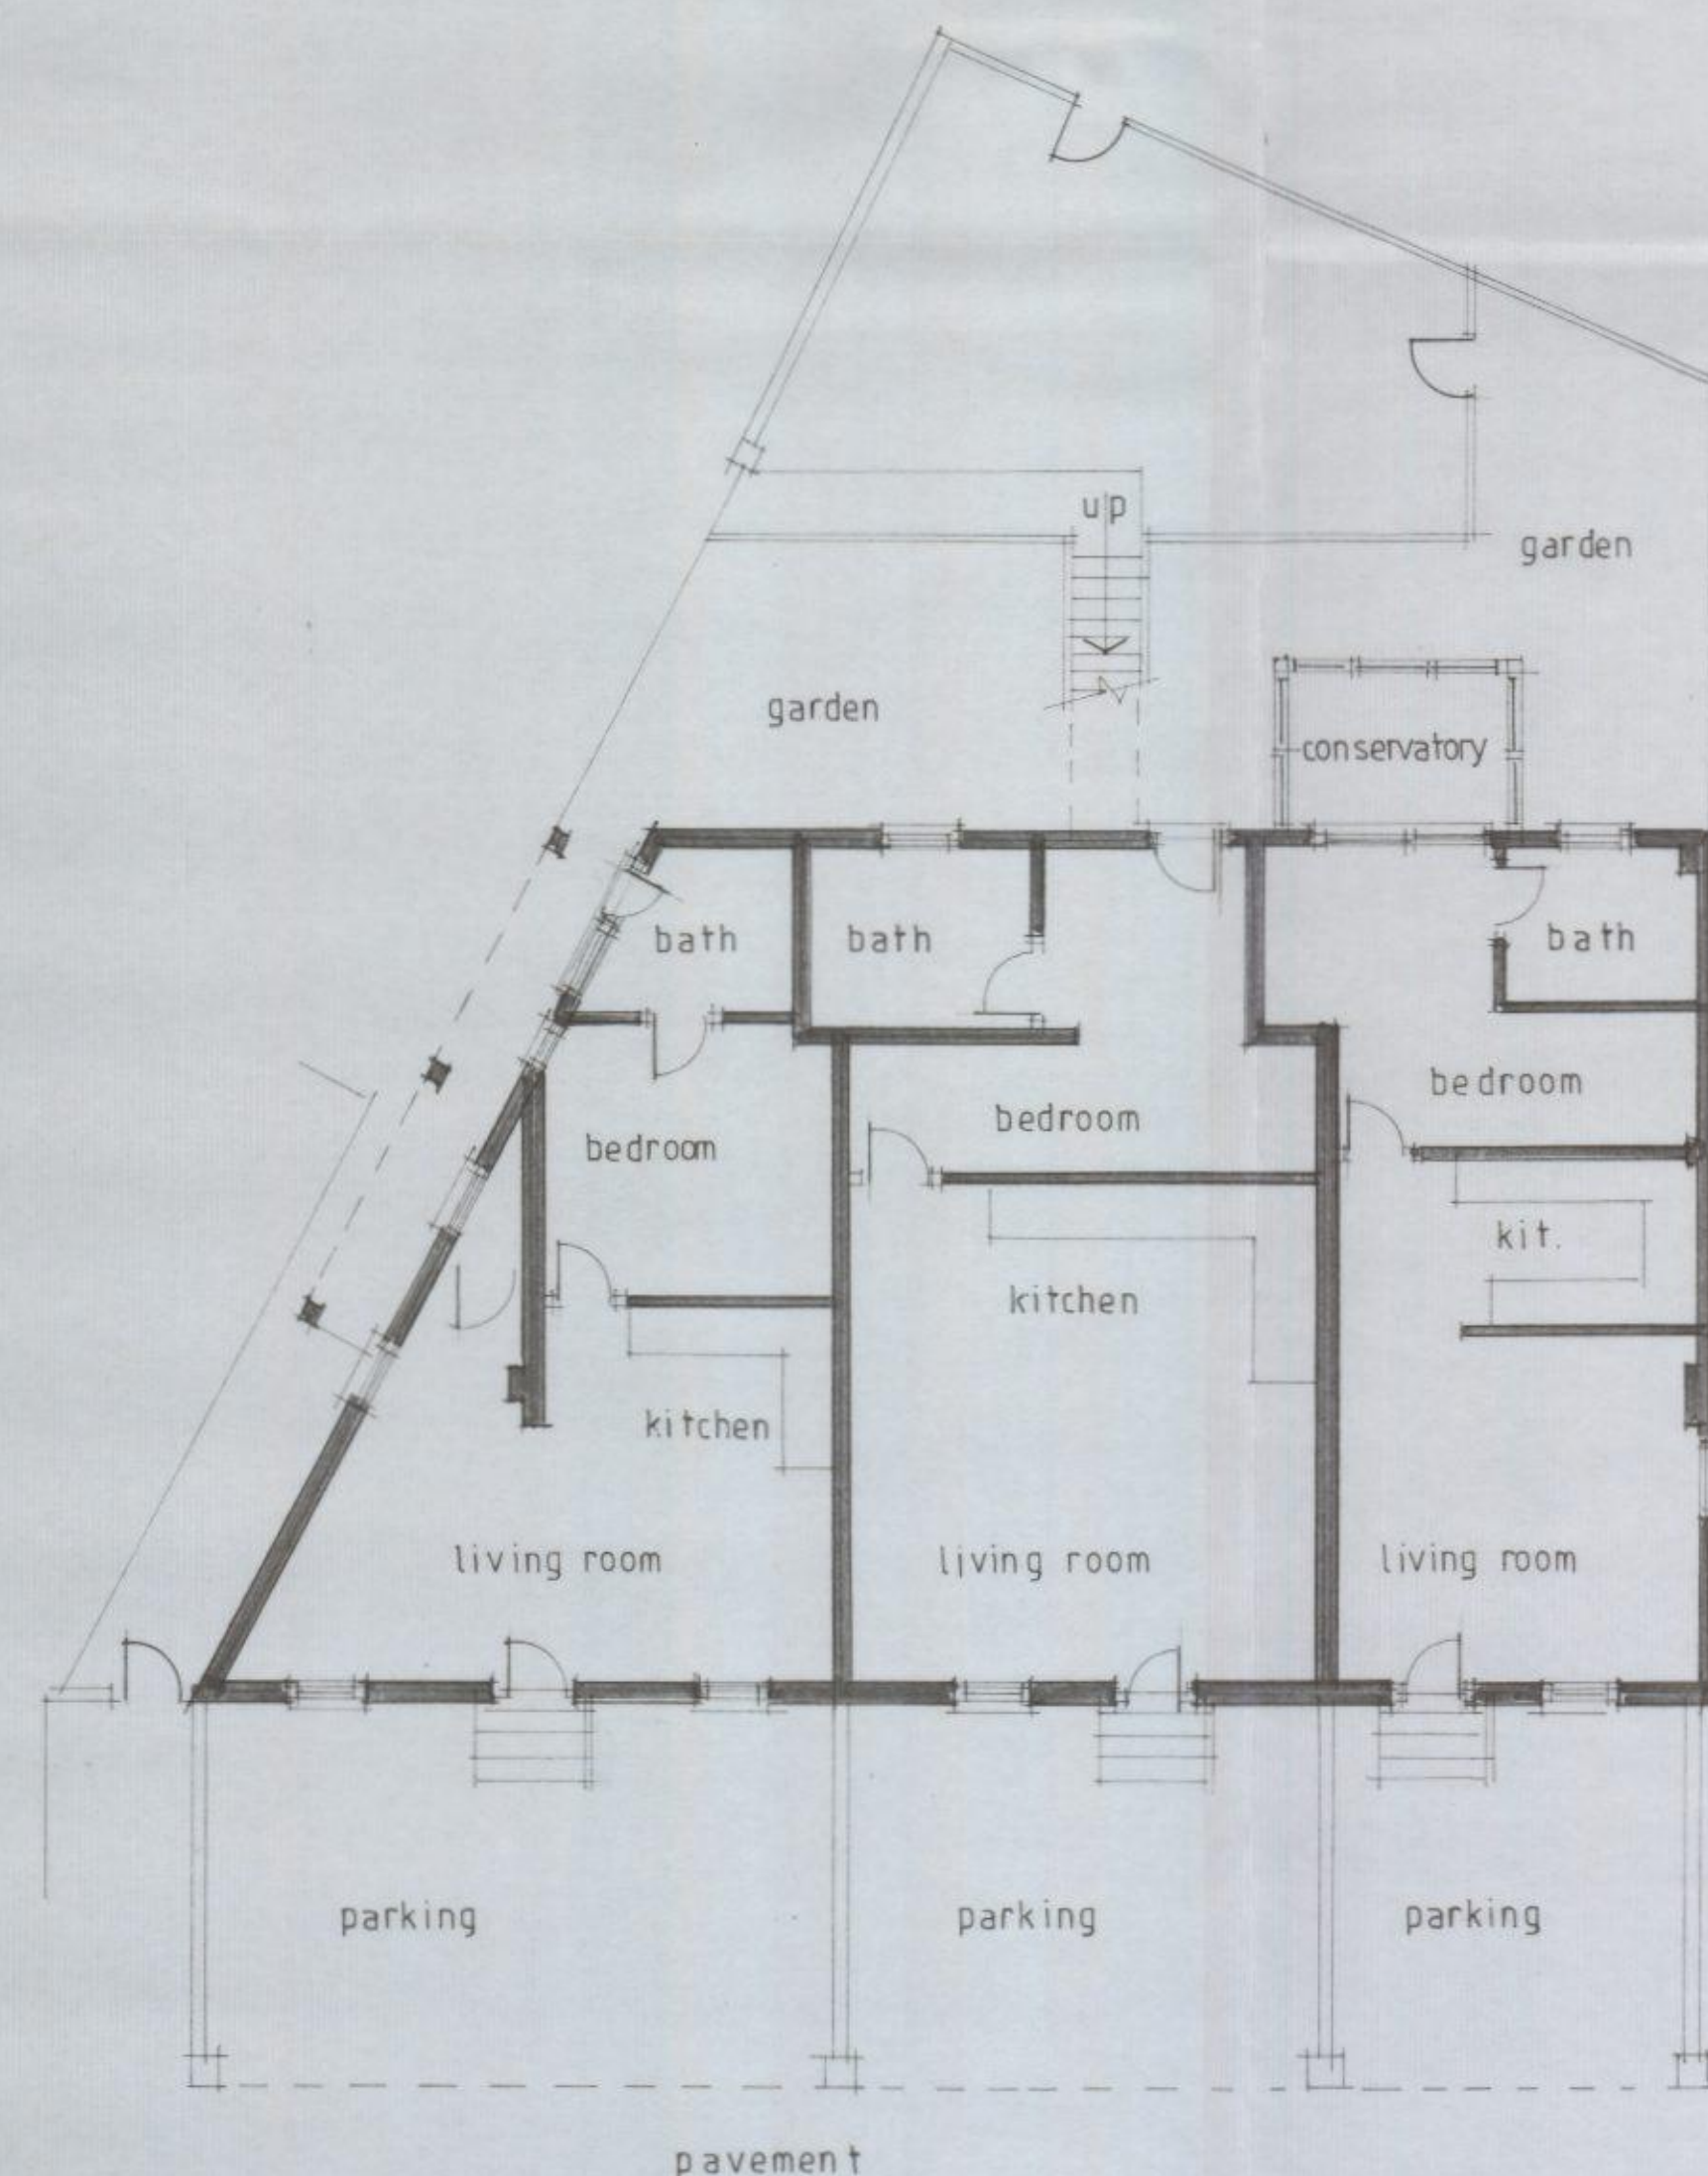

GROUND FLOOR PLAN 1:100

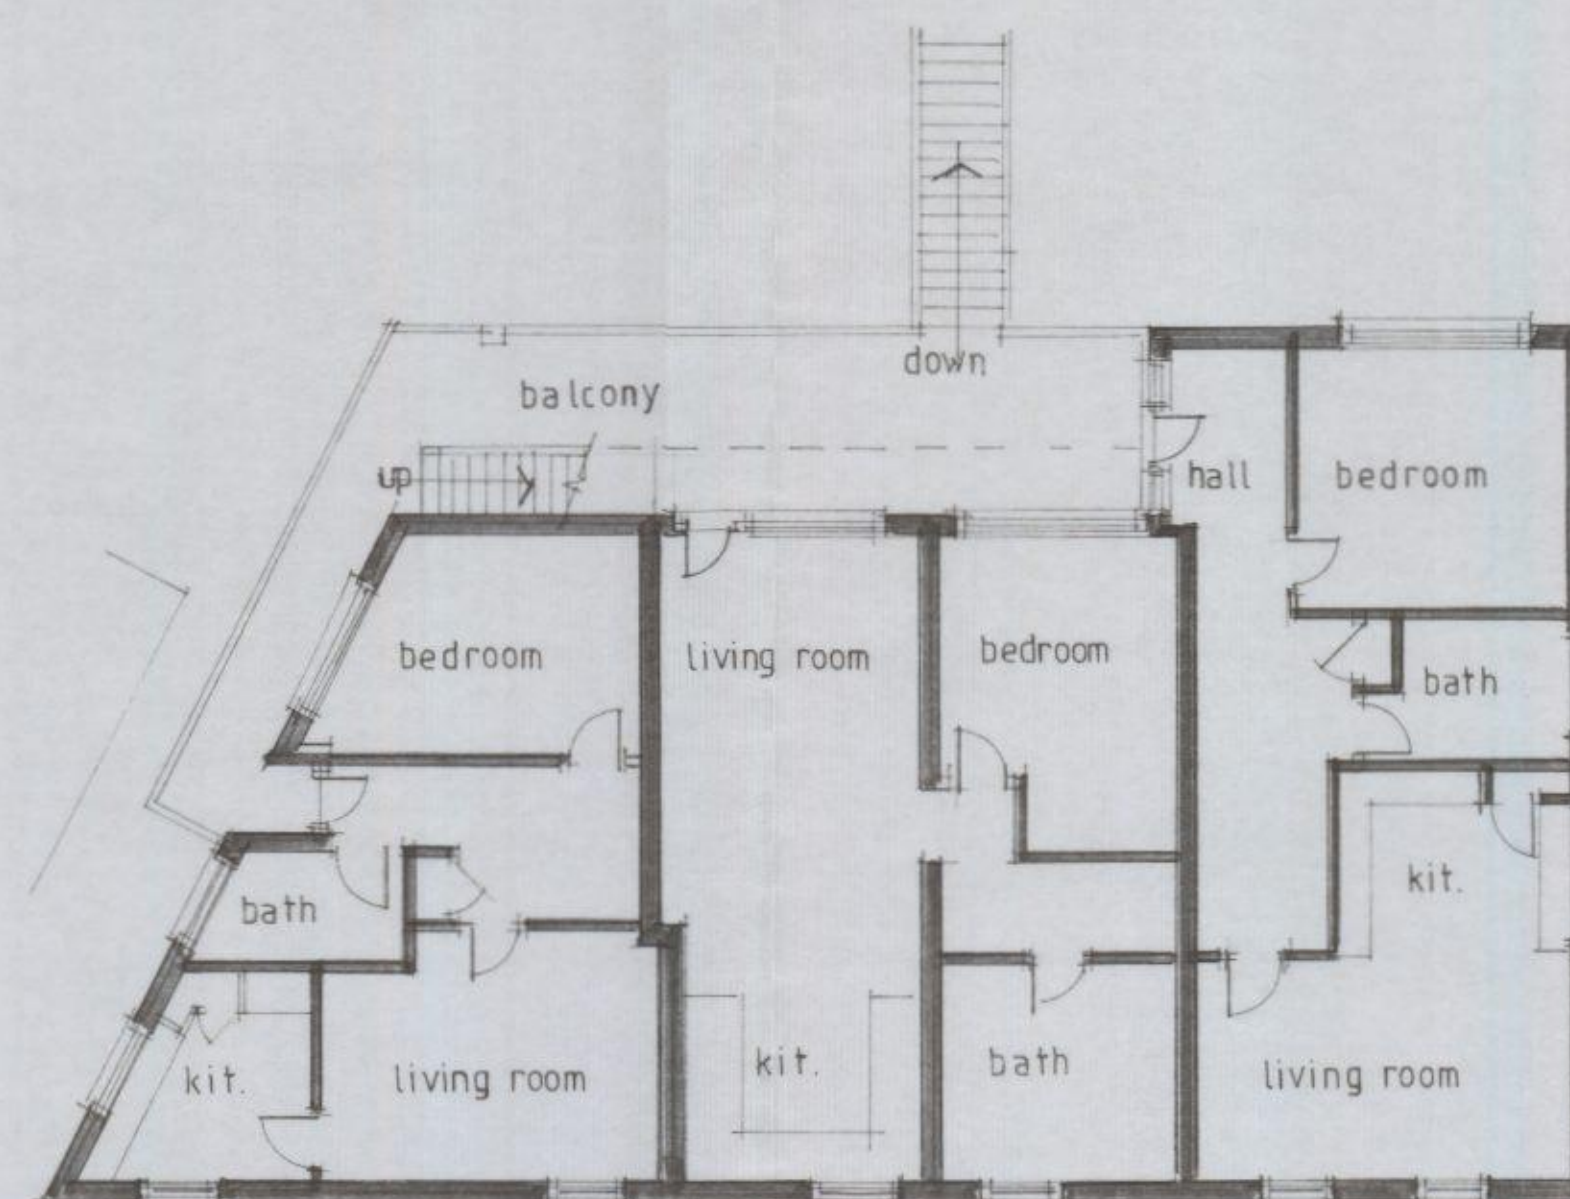

FIRST FLOOR PLAN

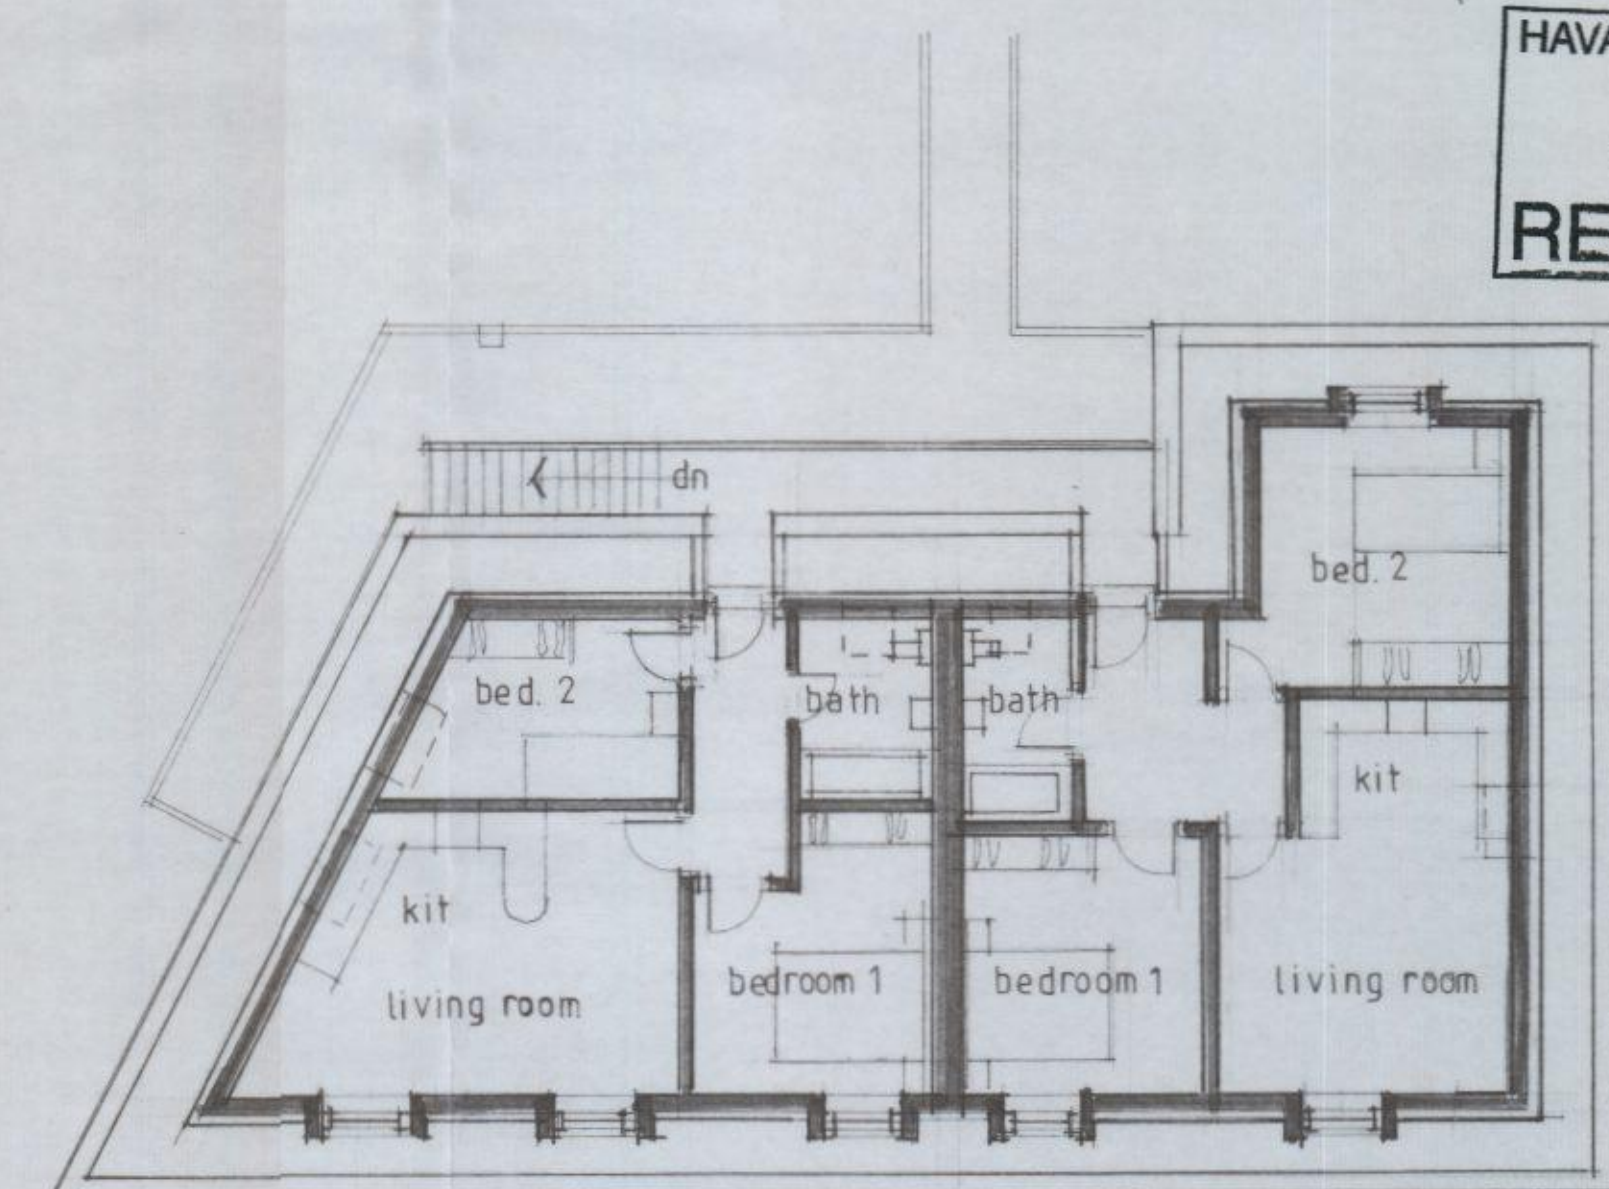

SECOND FLOOR PLAN

DESIGN PROPOSALS - NEW SECOND FLOOR FLATS
19-23 CREEK ROAD, HAYLING ISLAND, HAMPSHIRE.
for
C. I. MANAGEMENT SERVICES LTD.
O'NEILL ARCHITECTURAL SERVICES Tel: (01243) 531333

Org.no. 0844/11

Date: Nov. 2012

HAVANT BOROUGH
COUNCIL
24 DEC 2012
RECEIVED