


# PROPOSED SECOND FLOOR

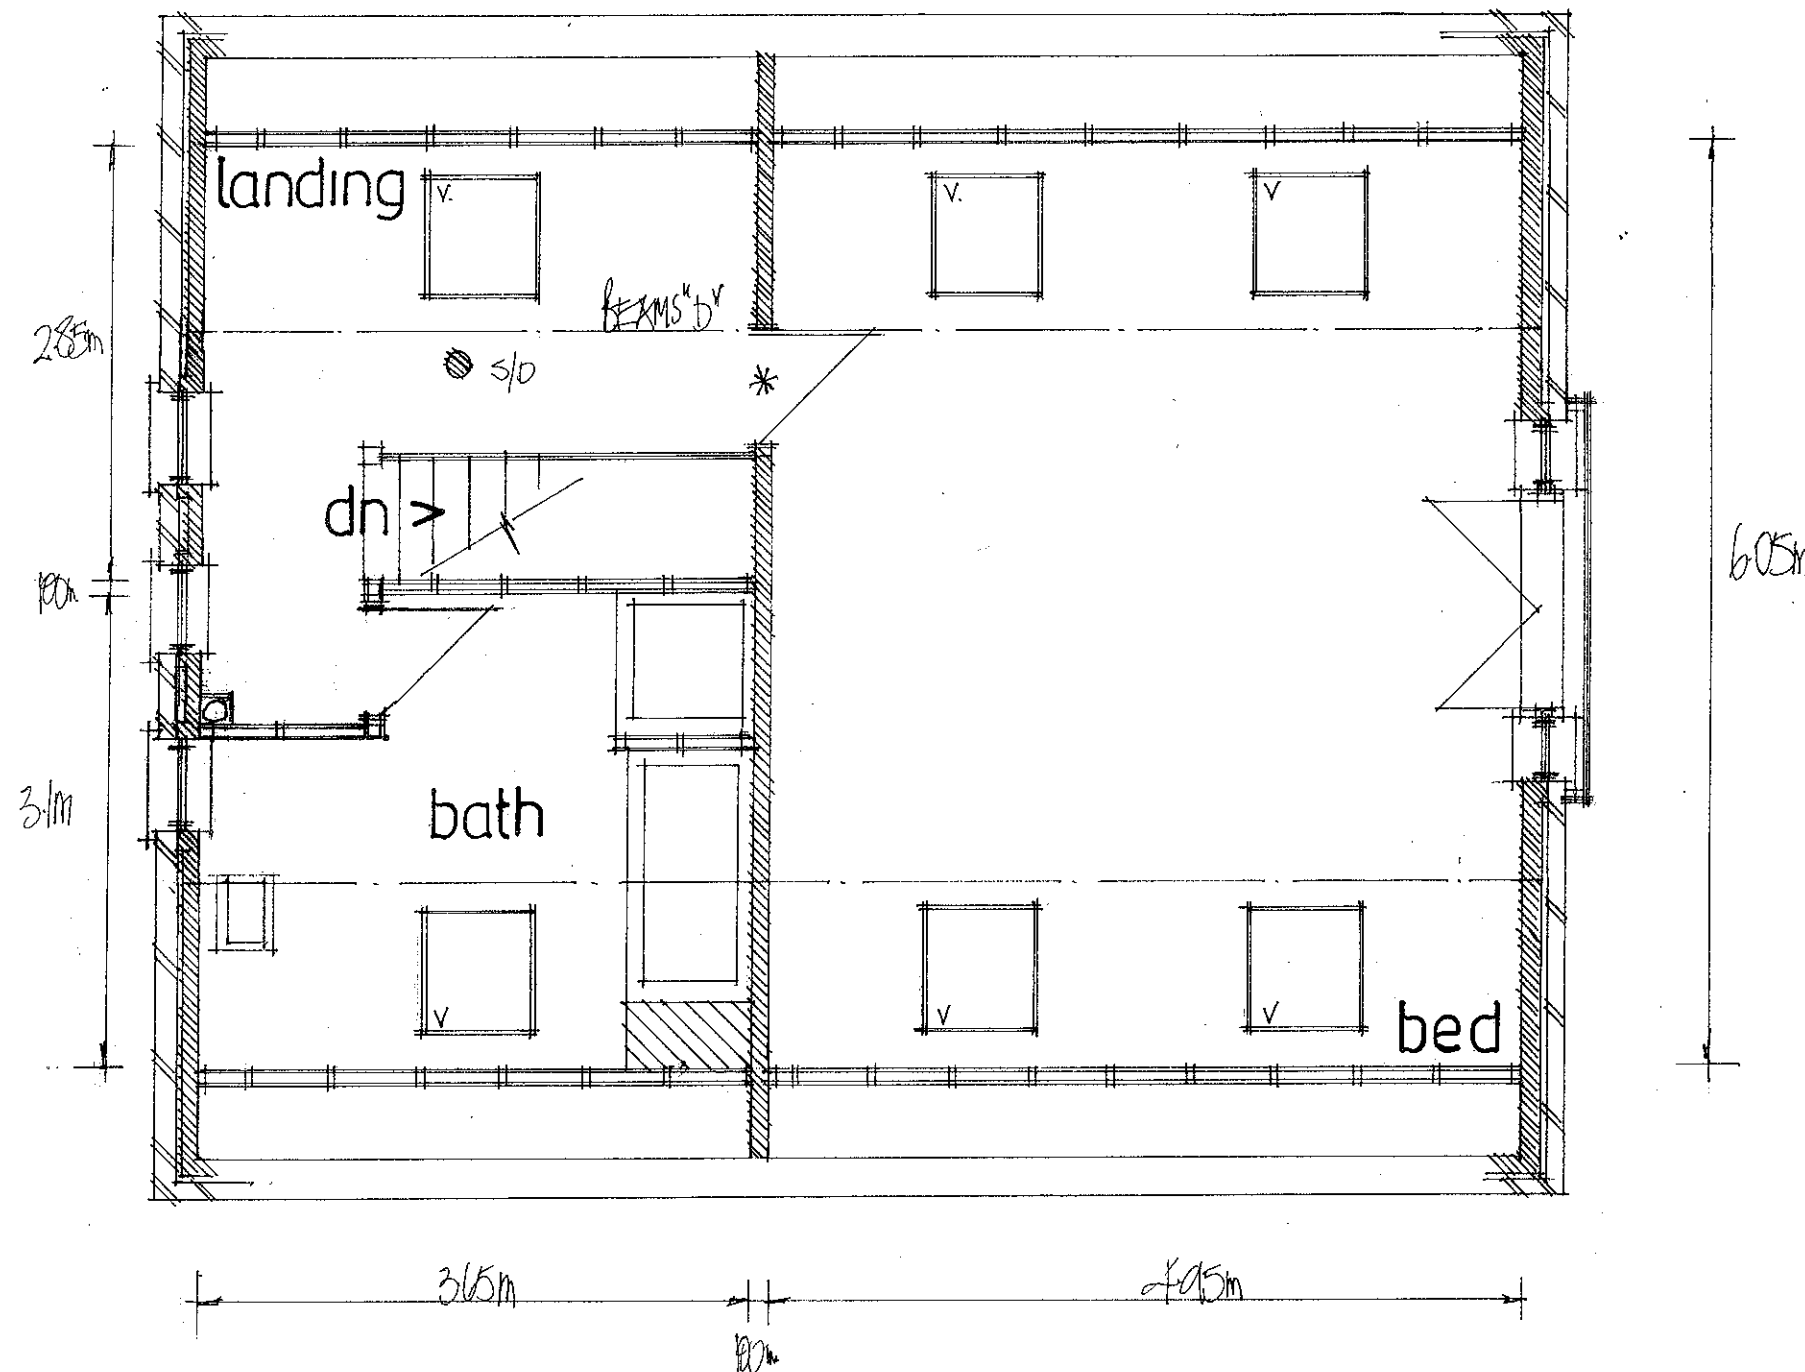

PETER J. WALKER MRICS  
 CHARTERED SURVEYOR  
 182 SEAFRONT, HAYLING ISLAND, HANTS  
 PO11 9 AN

TEL: 02392 467571

date oct 2012  
 scale 1:50

**PROPOSED ALTERATIONS AND ADDITIONS.**  
**16, BRACKLESHAM ROAD, HAYLING ISLAND, HANTS.**  
**FOR MR & MRS J. HEWSON.**