



1:100 @A4

FRONT ELEVATION

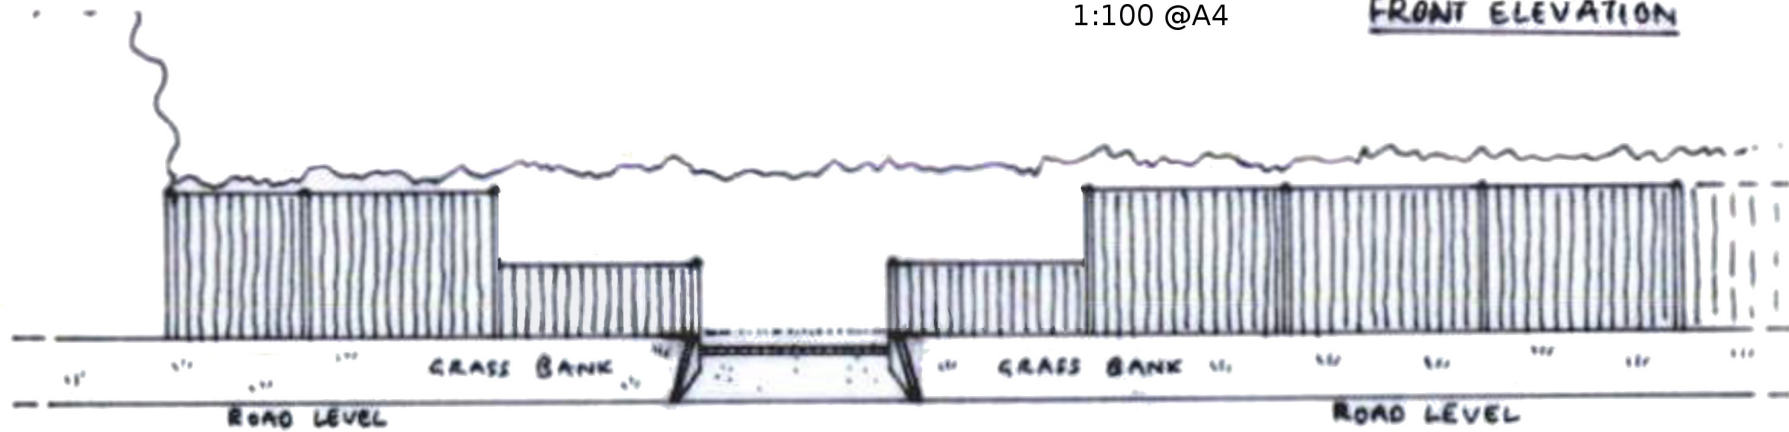

SIDE ELEVATION
DETAIL

1:50 @ A4

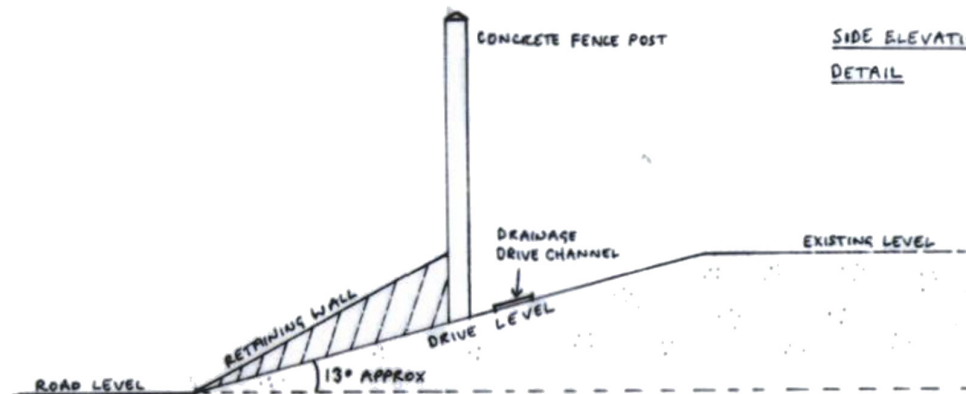

Retaining wall finish to be either concrete block or brick, as advised
Drive surface to be gravel, compacted on the slope