




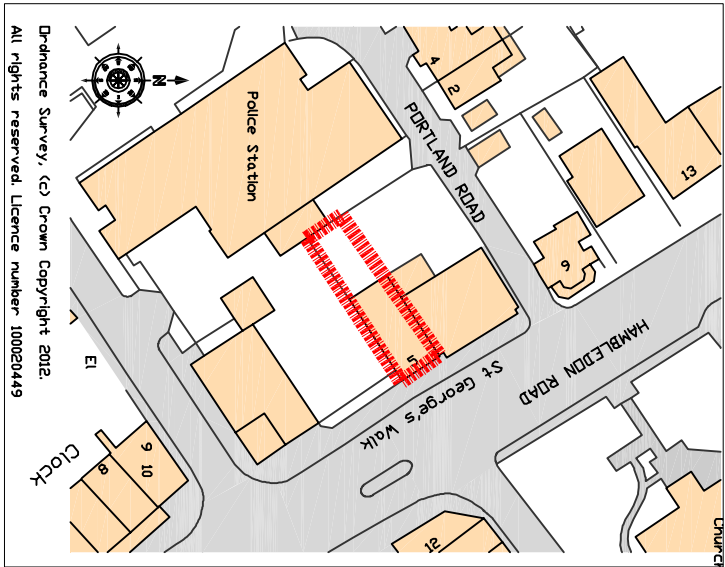

SCALE 1/1250

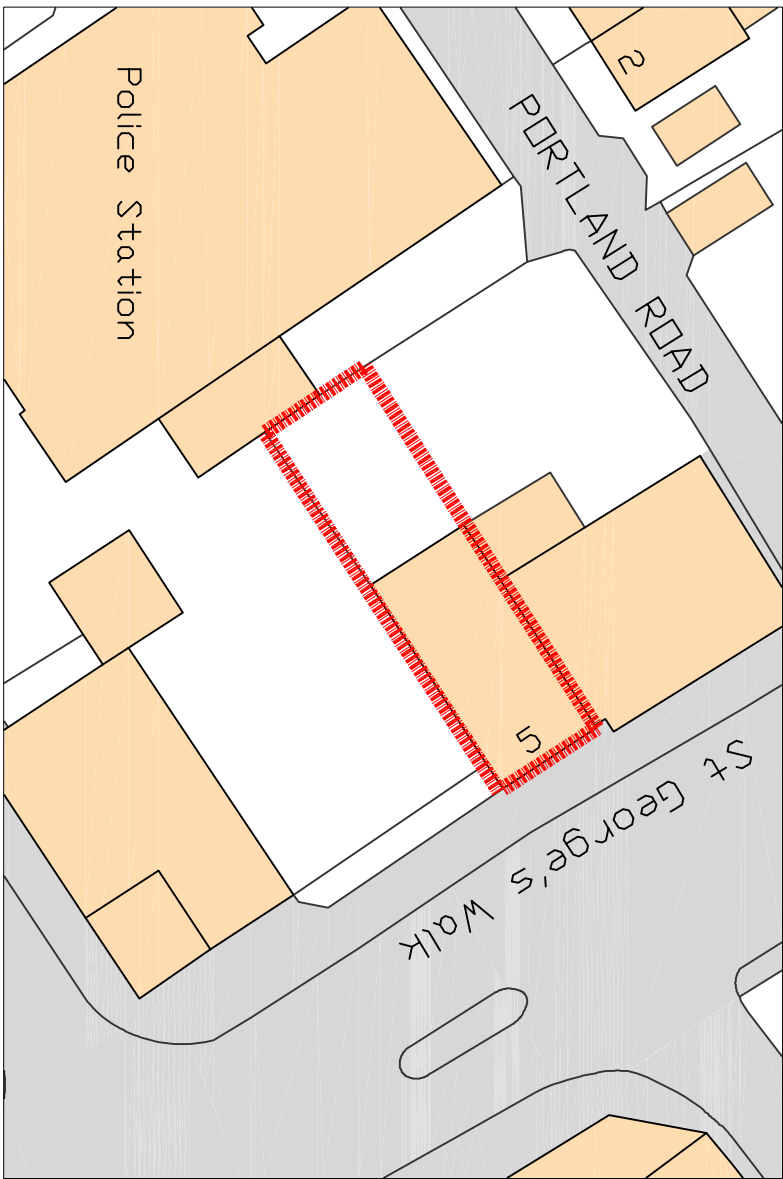

SCALE 1/500

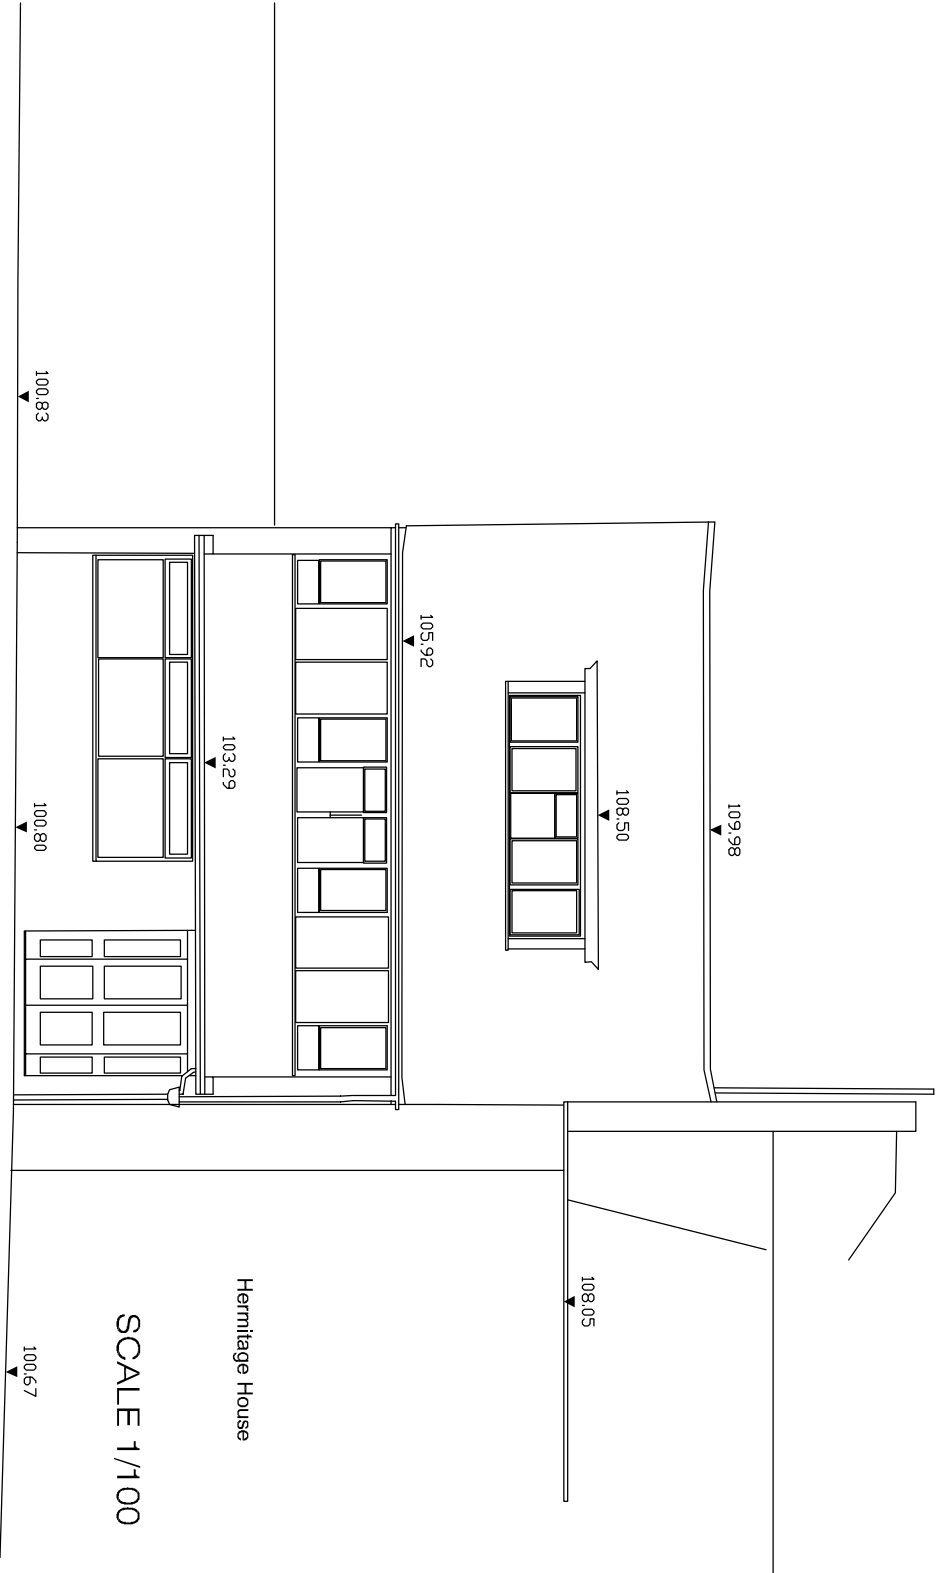


EXISTING SHOP FRONT

SCALE 1/100



SCALE 1/50

PROPOSED SHOP FRONT

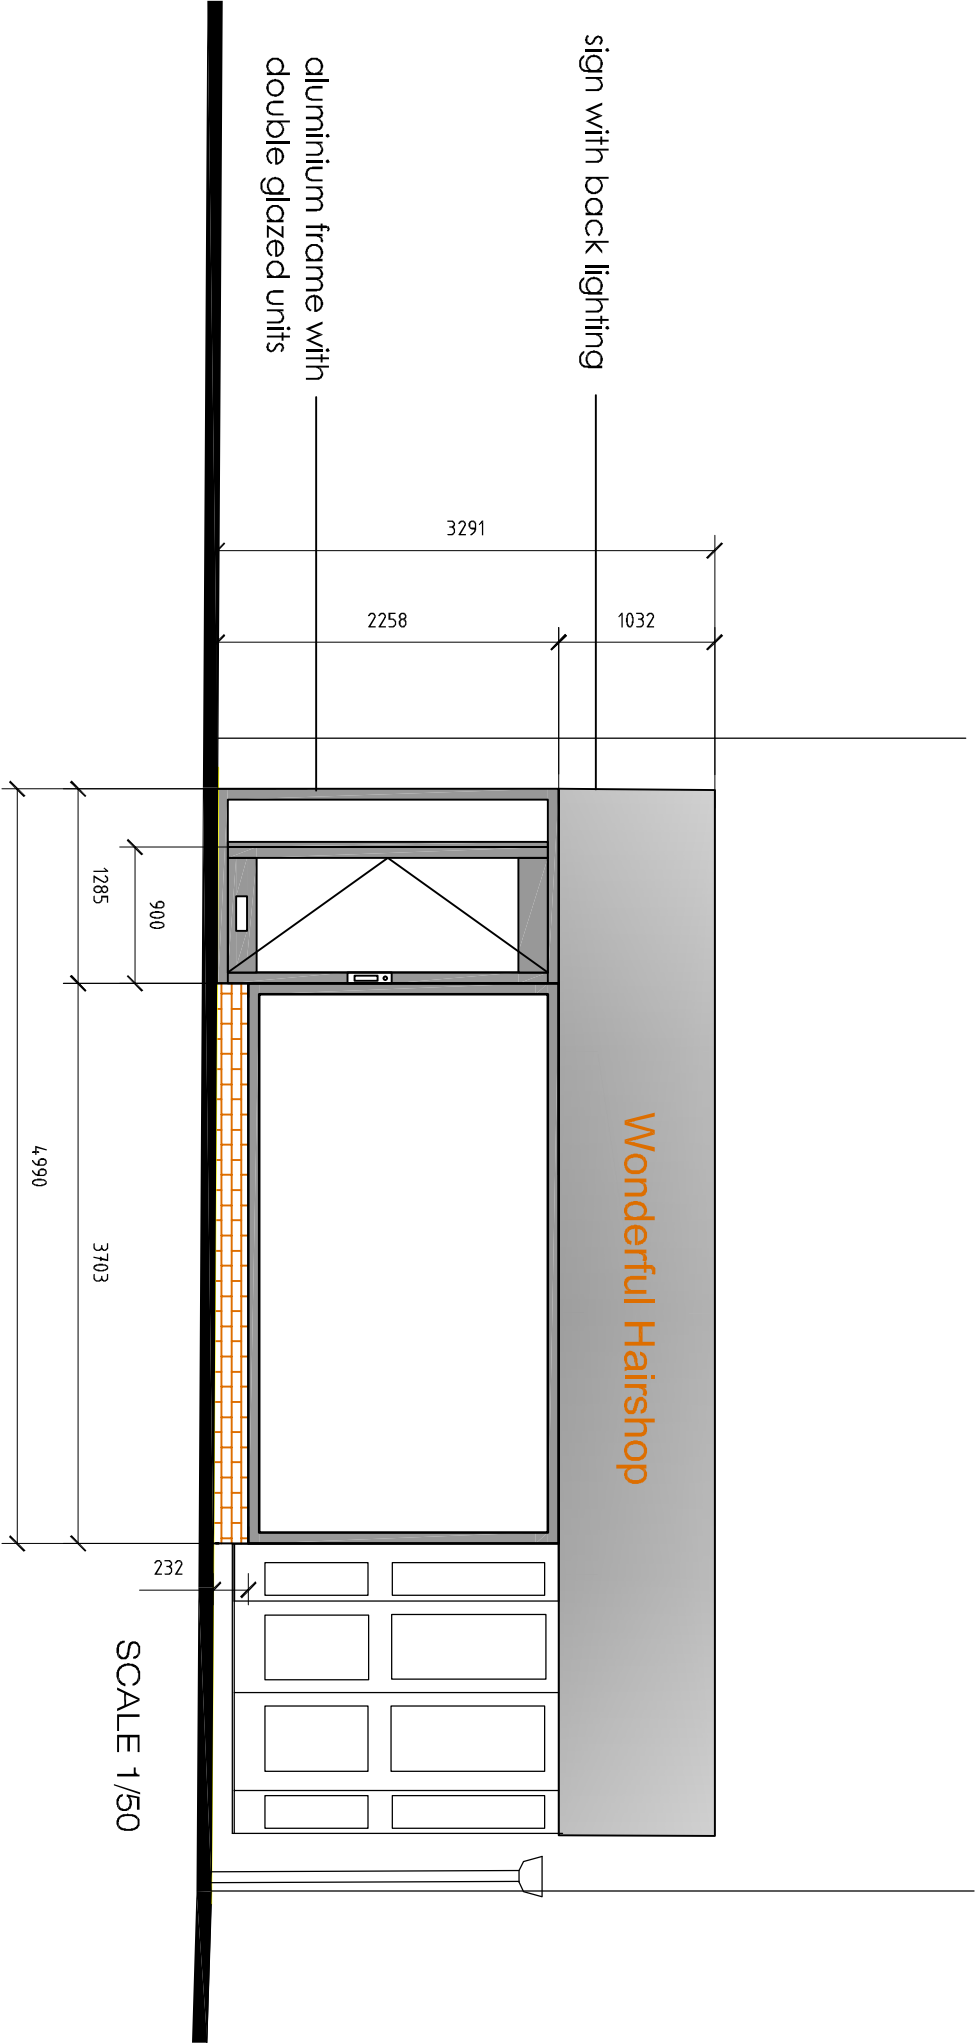

SCALE 1/50

Scale in Metres
0 1 2 3 4 5 for 1:100

Revision	Description	Date	DRAWN

Project :
WONDERFUL HAIRSHOP
5 ST GEORGES WALK
WATERLOOVILLE
HAMPSHIRE

Drawing Title:
PROPOSED SHOP FRONT

Chris Flint Associates Ltd
CHARTERED SURVEYORS - PROJECT MANAGERS
DEVELOPMENT CONSULTANTS

Drawn By	Date	Checked By	Date	Approved By	Date
CF	01/08/12				
Drawing No.		Revision:		Scale:	
CFA	FULL	01		1:100	

PLANNING

2 Farnwell Close, Waterlooville, Hants PO7 8NZ
tel: 023 92 432464 fax: 023 92 558554 Email: chrisflint@caol.com