


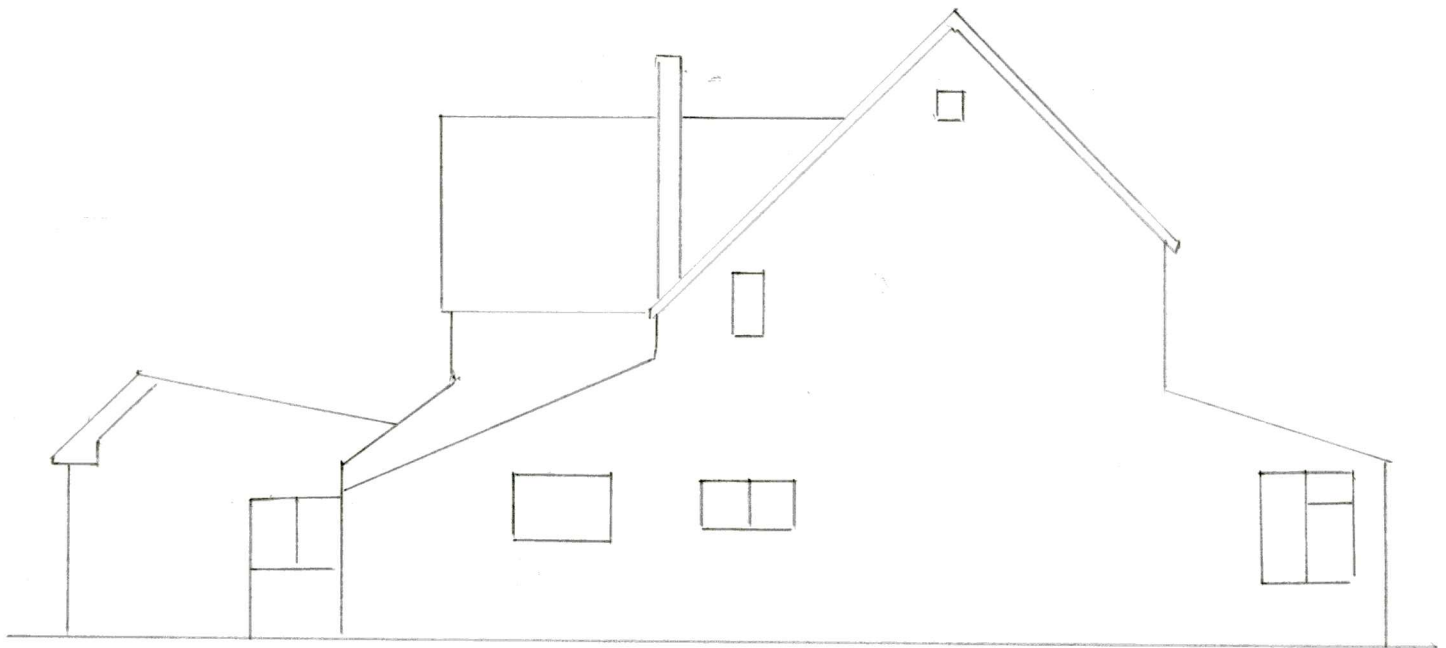


NORTH ELEVATION



WEST ELEVATION

existing front and side elevations
40 hollow lane POll 9EX

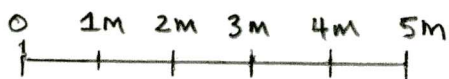

SCALE BAR