



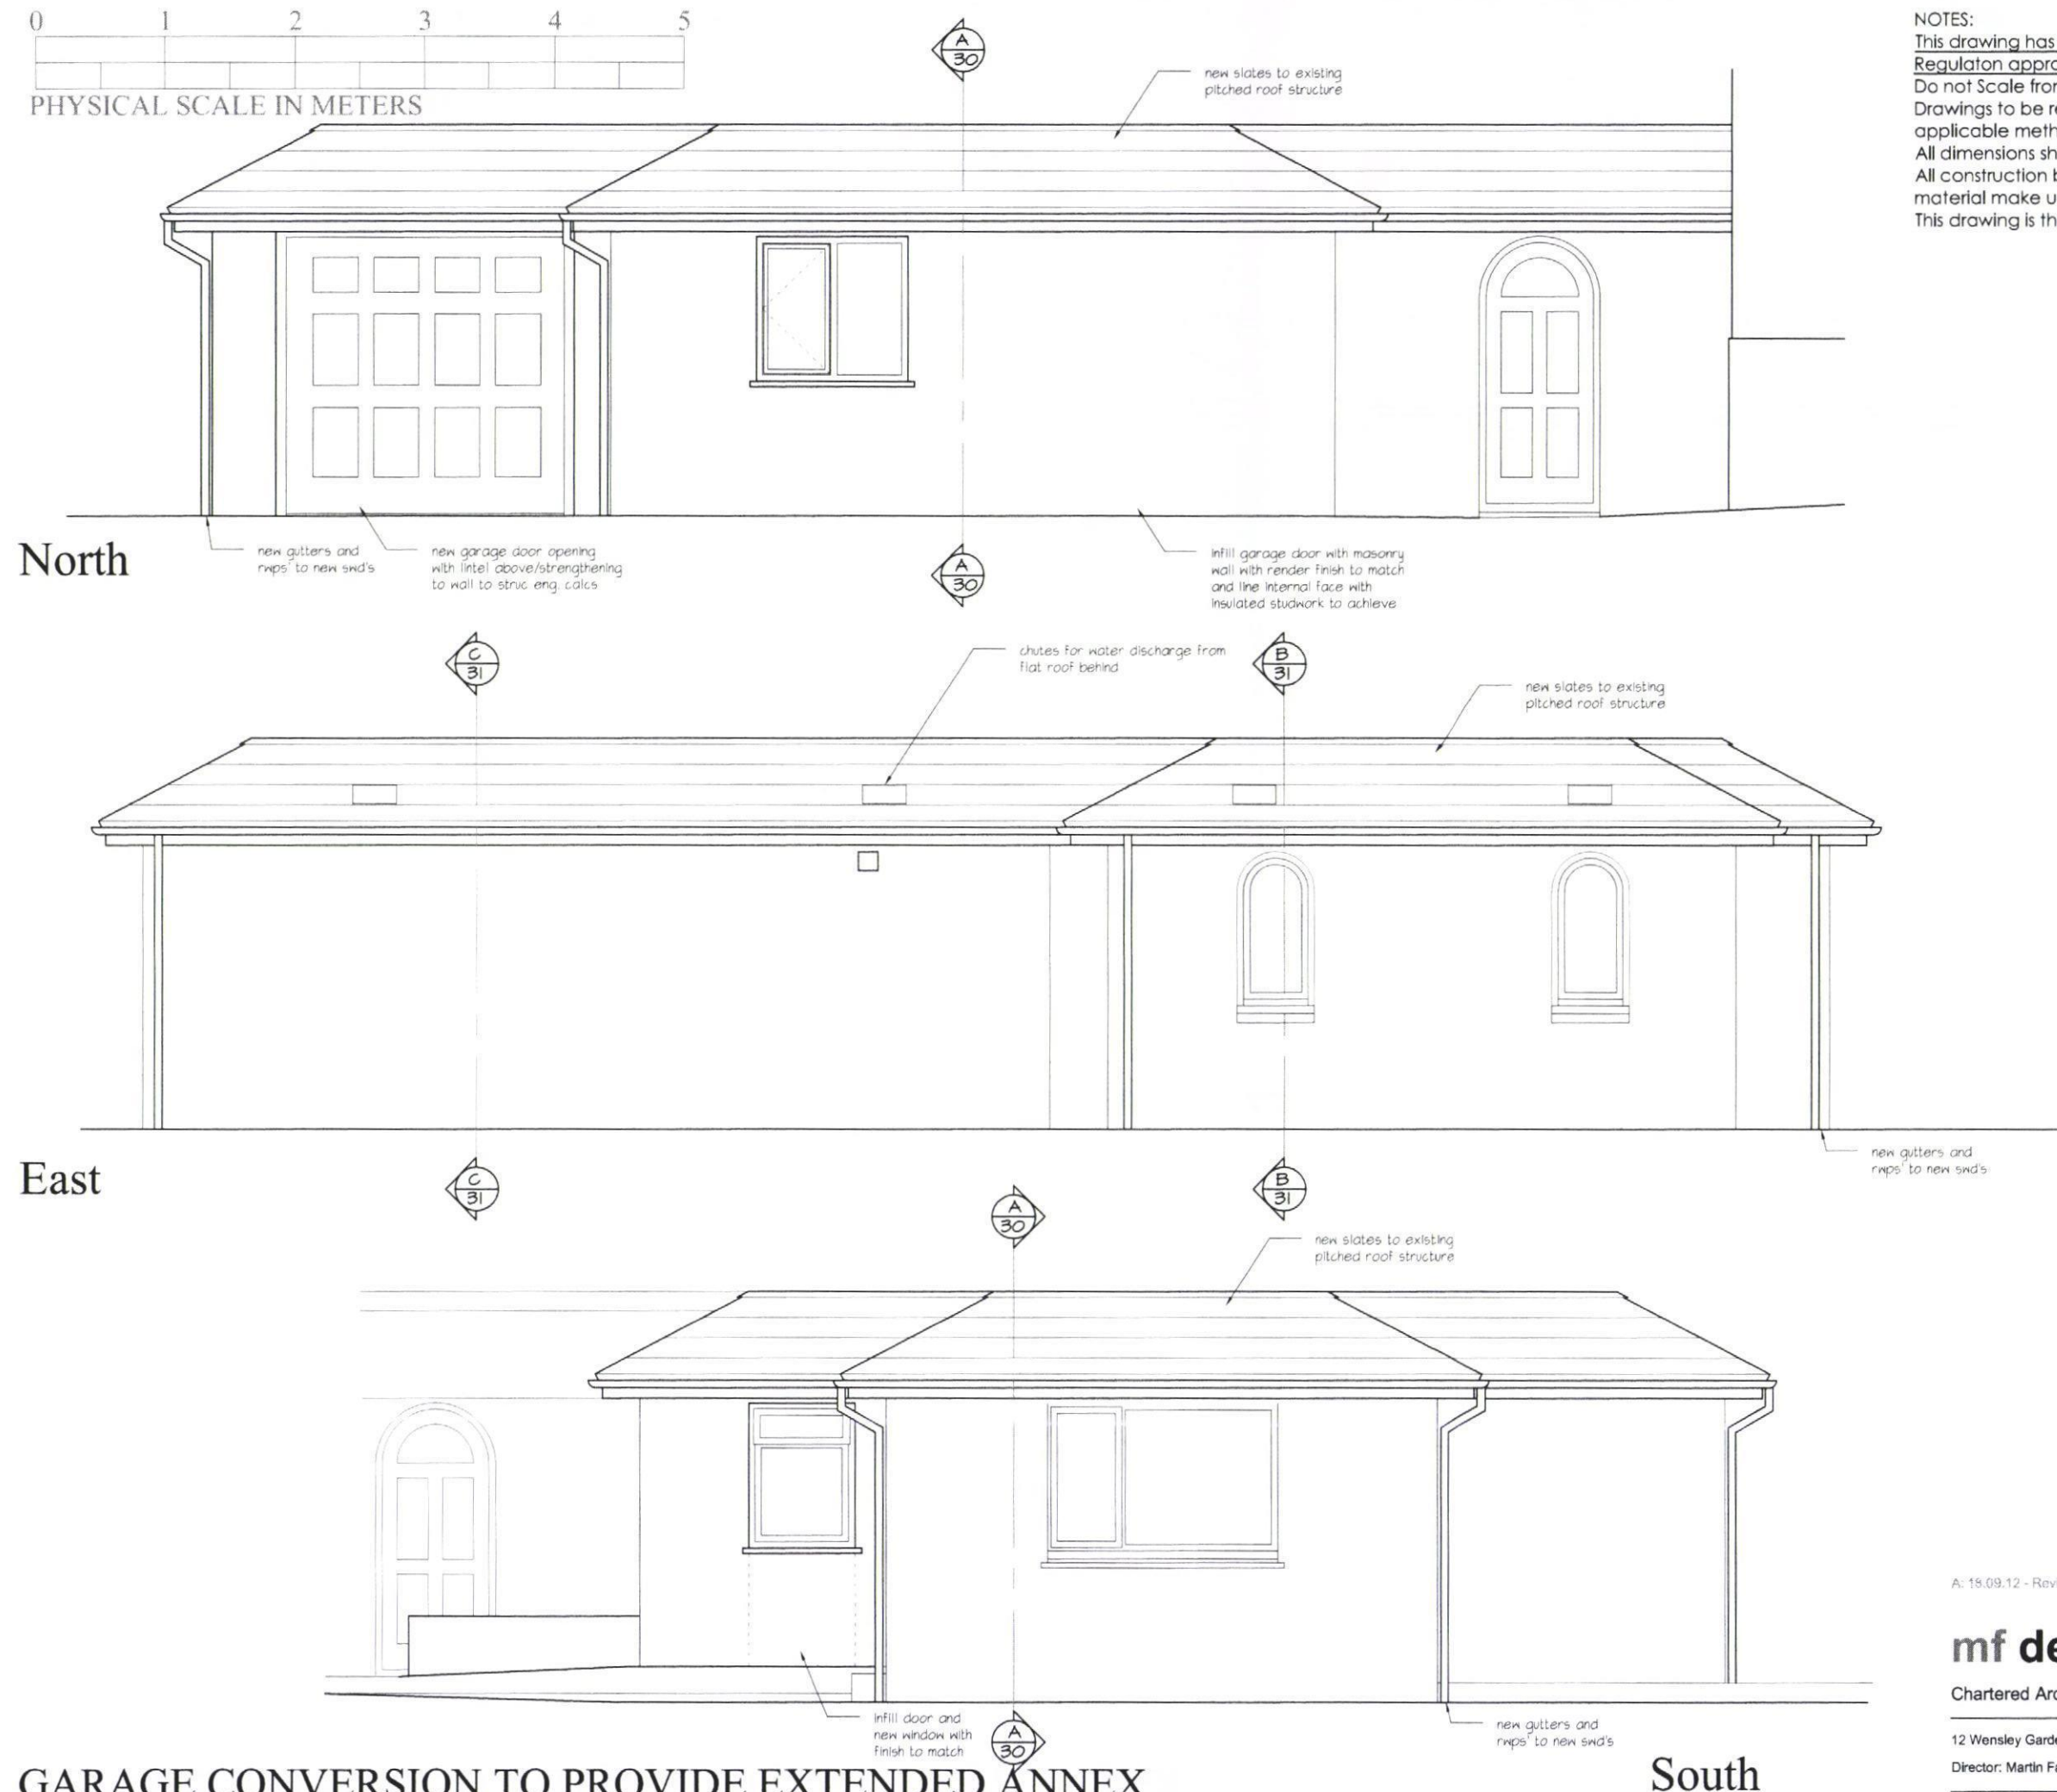

NOTES:
 This drawing has been produced solely for the purposes to gain Building Regulation approval and should not be used as working drawings.
 Do not Scale from this Drawing except for planning purposes.
 Drawings to be read in conjunction with structural engineers design and applicable method statements and other consultants drawings.
 All dimensions shown are in millimetres and to be checked on site.
 All construction build up (i.e timber studwork) shown as indicative material make up for B.Reg approval only.
 This drawing is the copyright of MF Designs Ltd.

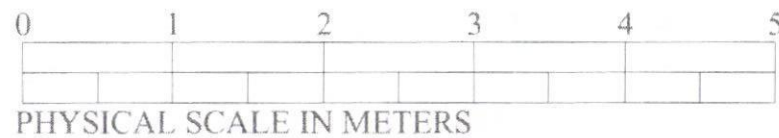

GARAGE CONVERSION TO PROVIDE EXTENDED ANNEX
 33 St Thomas Avenue, Hayling Island. PO11 0ET

A: 19.09.12 - Revised design kept within existing structure footprint

mf designs ltd

Chartered Architects



12 Wensley Gardens • Emsworth • Hampshire • PO10 7RA t: 01243 377766
 Director: Martin Farrer RIBA • Co Registration No.4507379 e: admin@mfdesigns.org.uk

Date: Sep 2012 Job No: 3030
 Scale: 1:50 Drg No: 029 A