

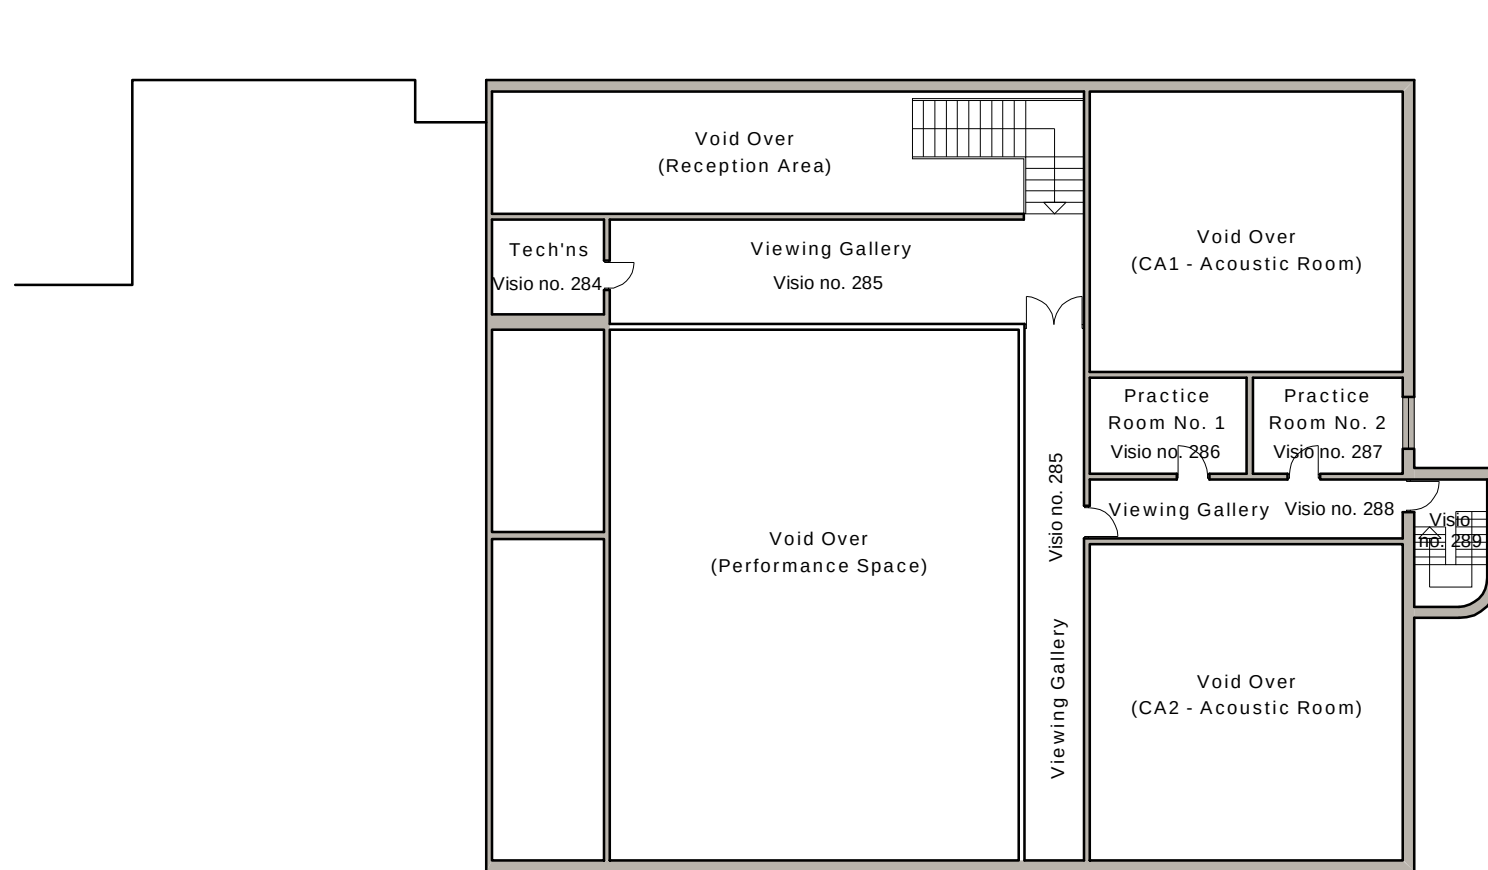


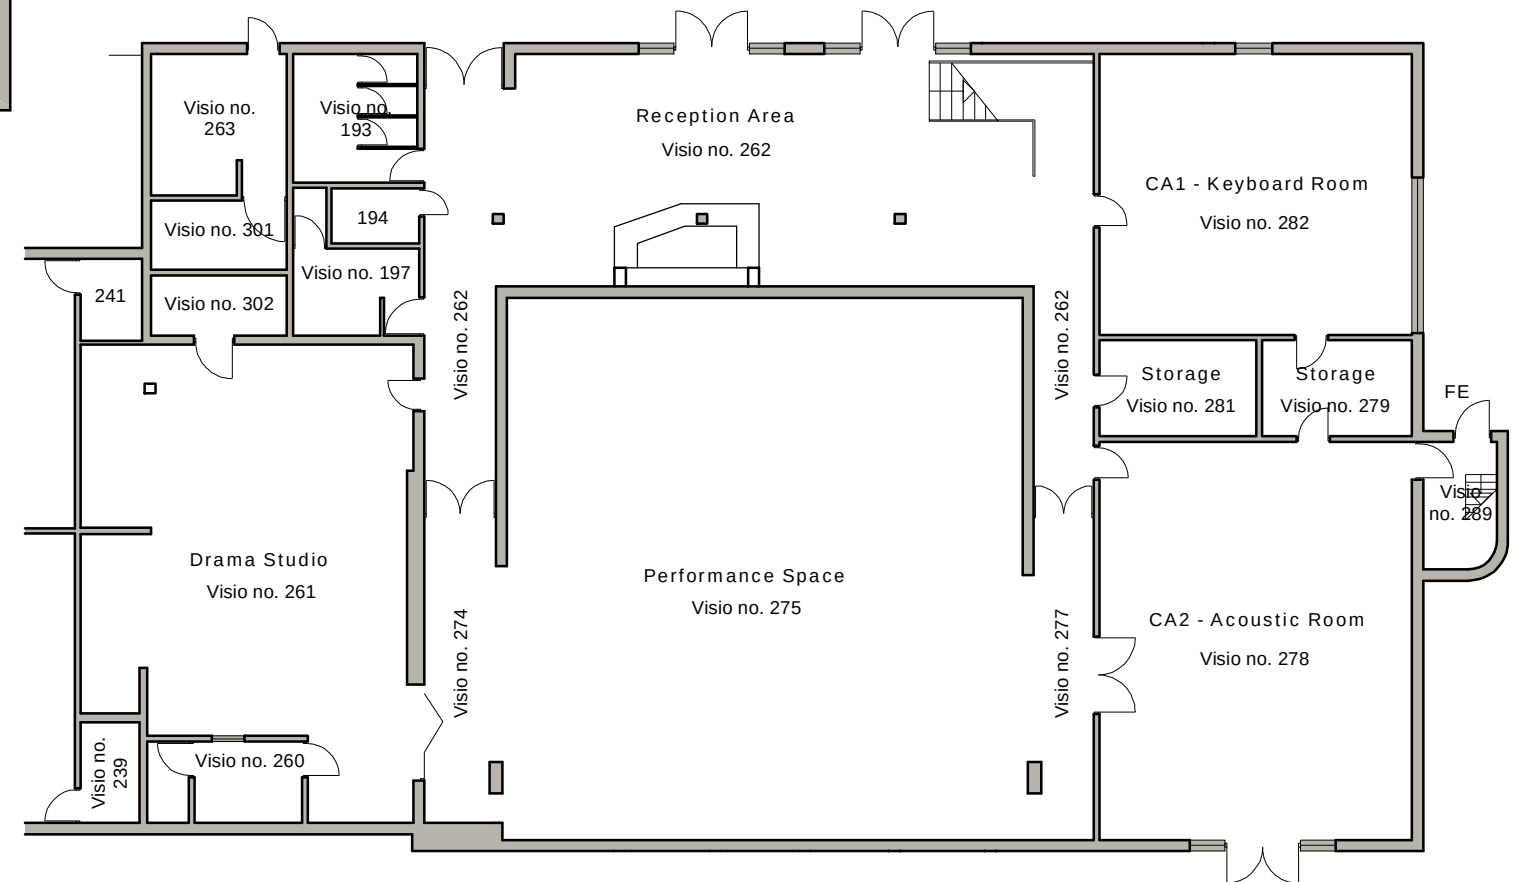

EXISTING ARRANGEMENT - First Floor  
Scale 1:200.

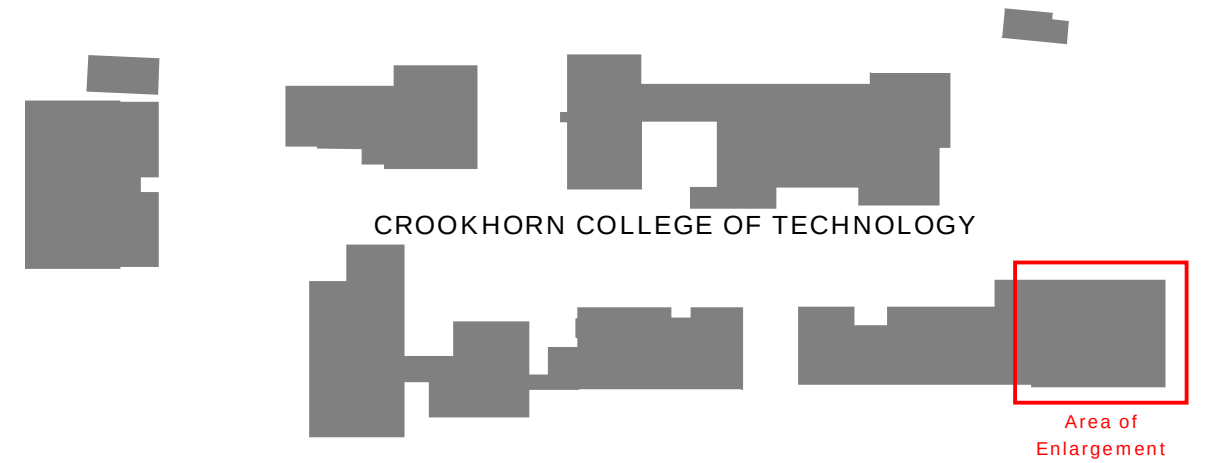

EXISTING ARRANGEMENT - Ground Floor  
Scale 1:200.

## PLANNING

| Notes   |   |
|---|---|
| 1 This drawing is © copyright Hampshire County Council 2012. No unauthorised reproduction permitted. All rights reserved. | 3 This map is reproduced from Ordnance Survey material with the permission of Ordnance Survey on behalf of the controller of Her Majesty's Stationery Office © Crown Copyright. Unauthorised reproduction infringes Crown Copyright and may lead to prosecution or civil proceedings. (100019180), (2012) |
| 2 No dimensions are to be scaled from this drawing                                                                        |   |

| rev | description | date     | by  |
|-----|-------------|----------|-----|
| A   | Planning    | 02.01.13 | LGN |

| PROJECT                                |           |        |       | SHEET CONTENTS                            |                               |  |          |
|----------------------------------------|-----------|--------|-------|-------------------------------------------|-------------------------------|--|----------|
| <b>CROOKHORN COLLEGE OF TECHNOLOGY</b> |           |        |       | <b>EXISTING GENERAL ARRANGEMENT PLANS</b> |                               |  |          |
| <b>Provision of Dance Studio</b>       |           |        |       | Property Services                         |                               |  |          |
| SCALE                                  | DATE      | DRAWN. | CHKD. | DRAWING No.                               | <b>P09958-4159-11</b>         |  | REVISION |
| 1:1000 @ A3                            | 02 Jan 13 | LGN    | ---   | FILE REF.                                 | P09958 - Planning Existing GA |  | <b>A</b> |