



REAR  
ELEVATION

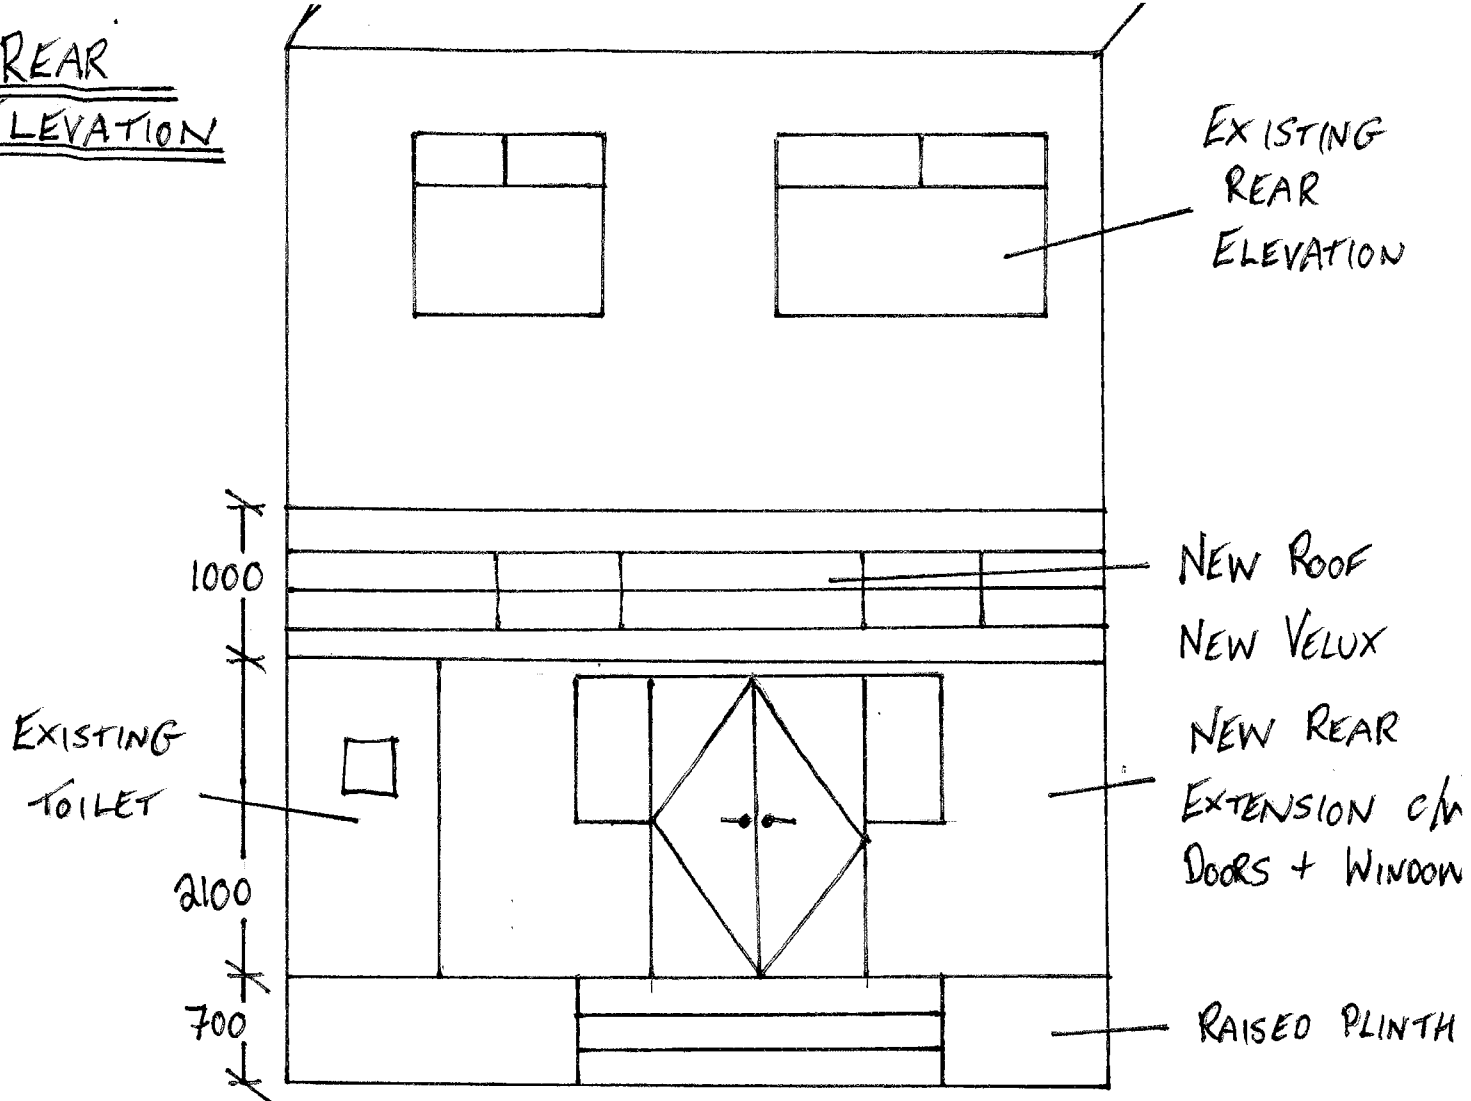

SIDE  
ELEVATION

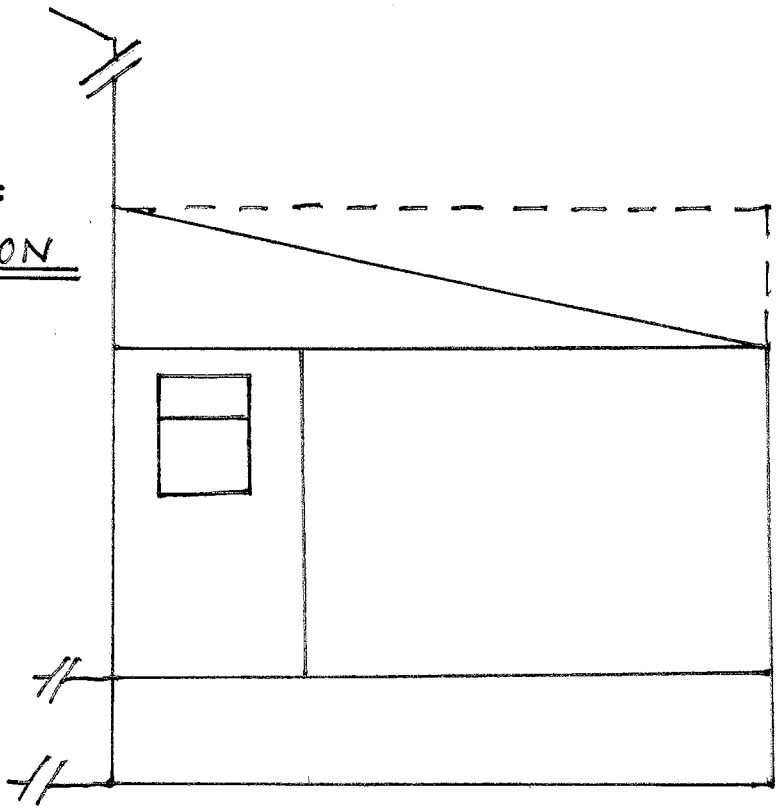

EXISTING (NEW)  
EXTENSION TO  
24 GLADYS AVENUE

SCALE 1/5

27 GLADYS AVE  
POB 5117  
3