
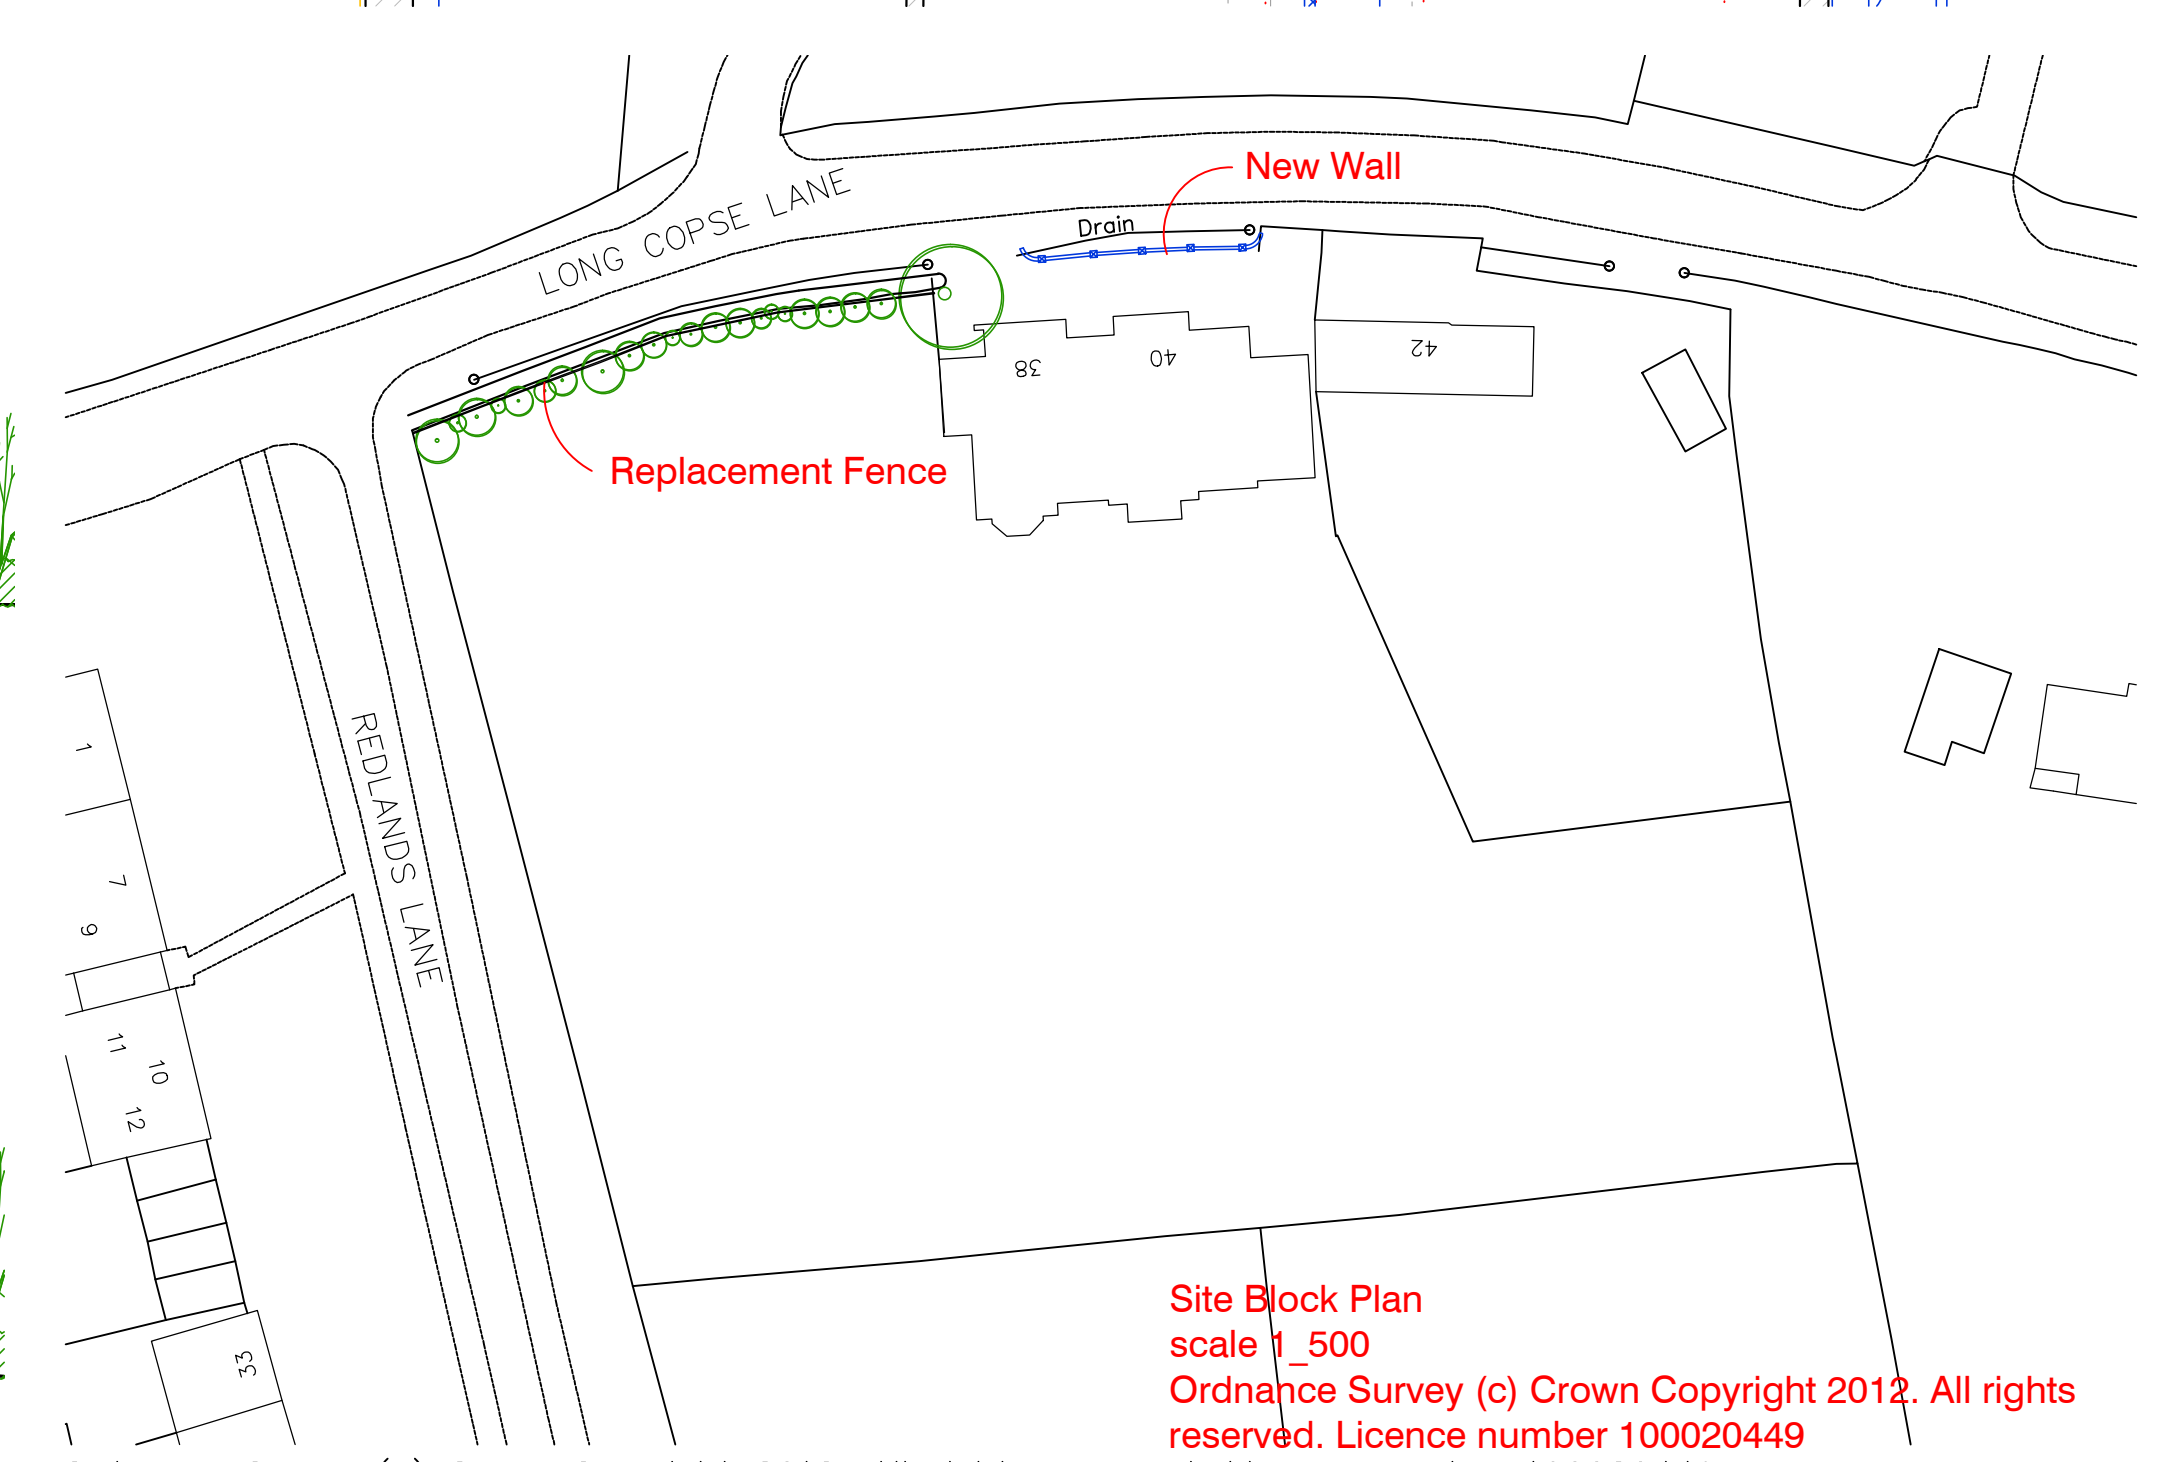
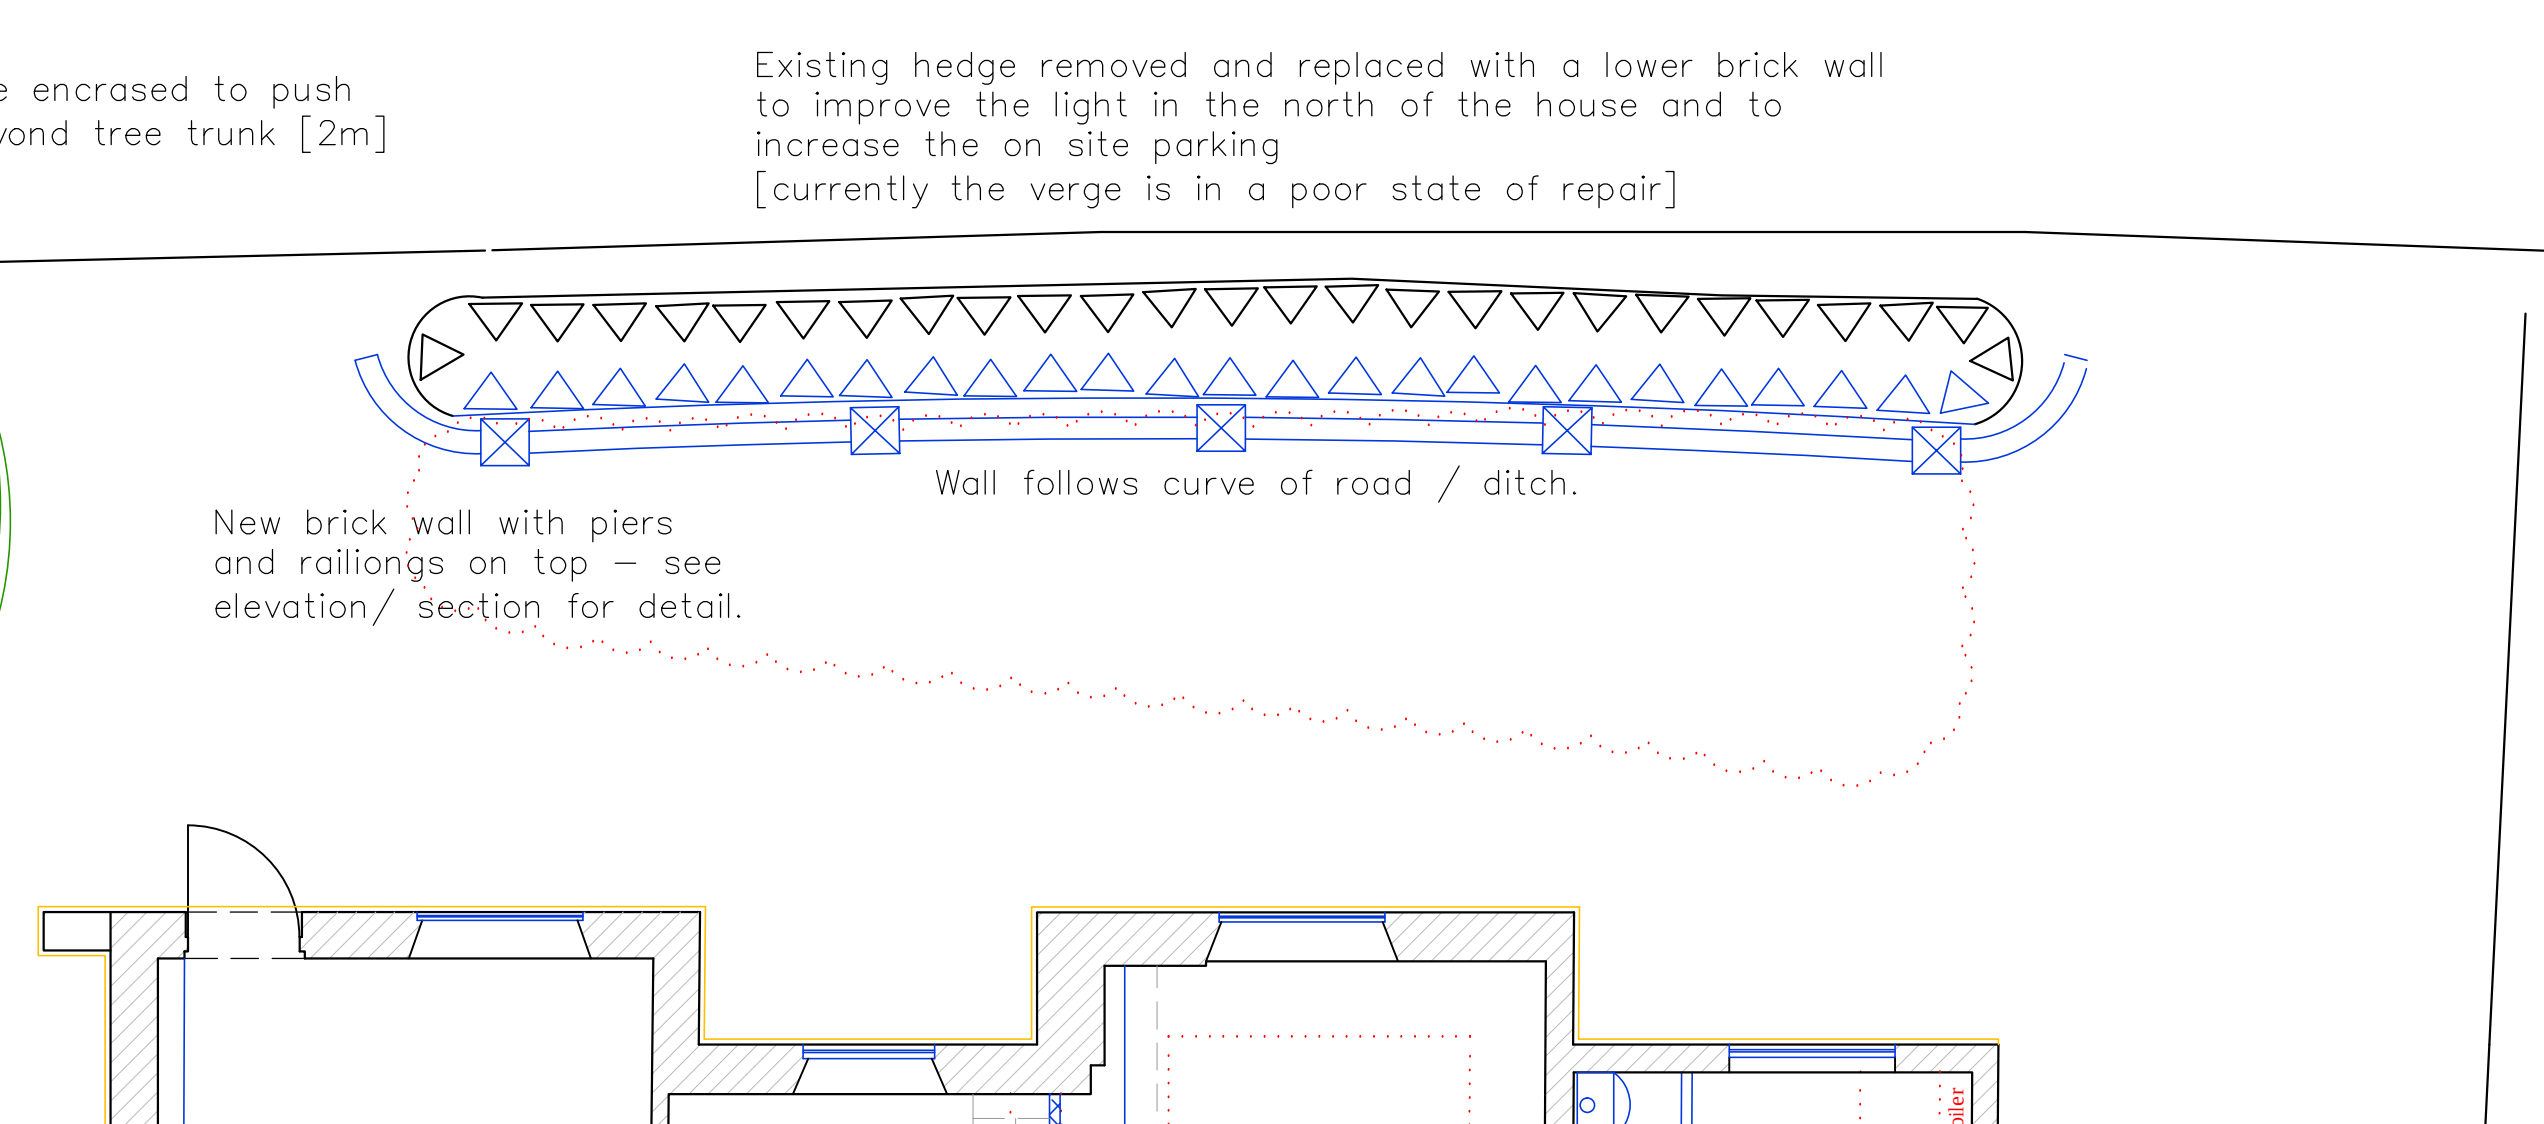
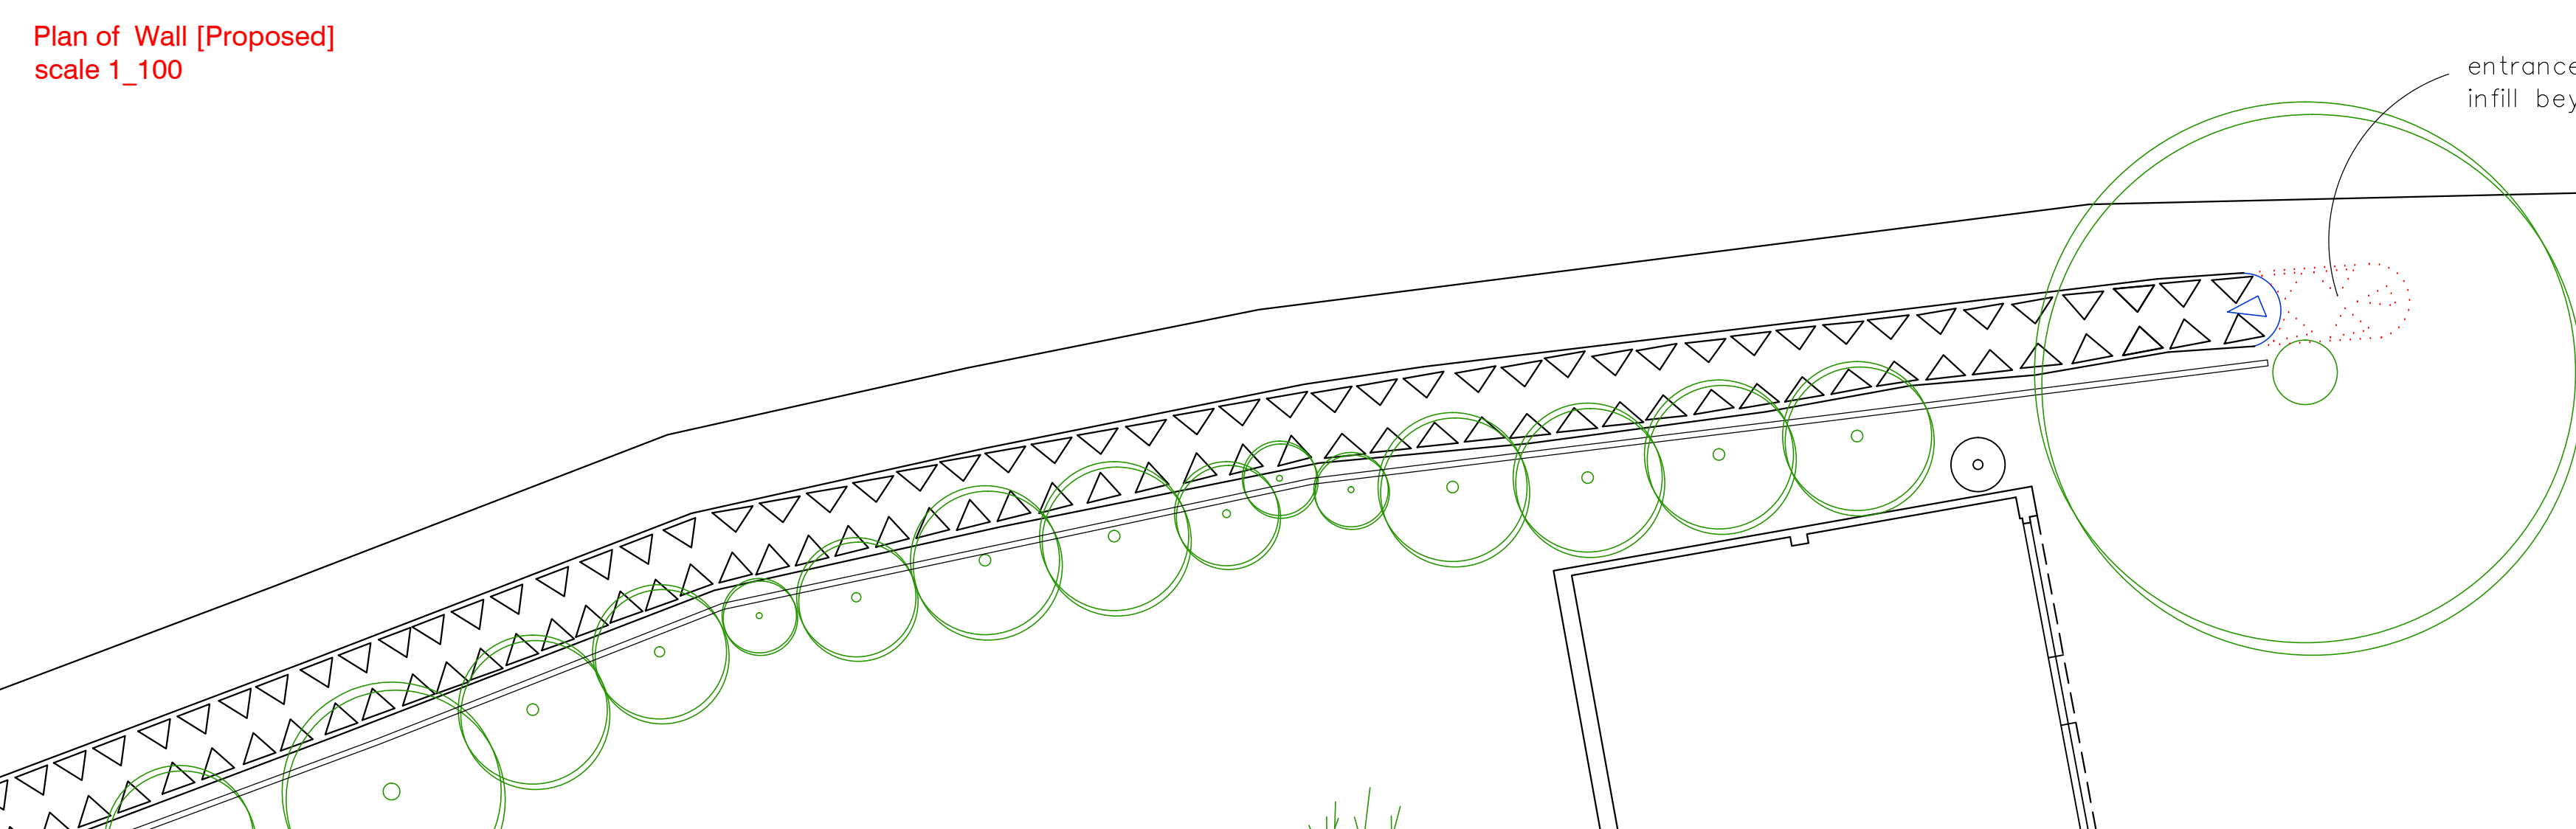
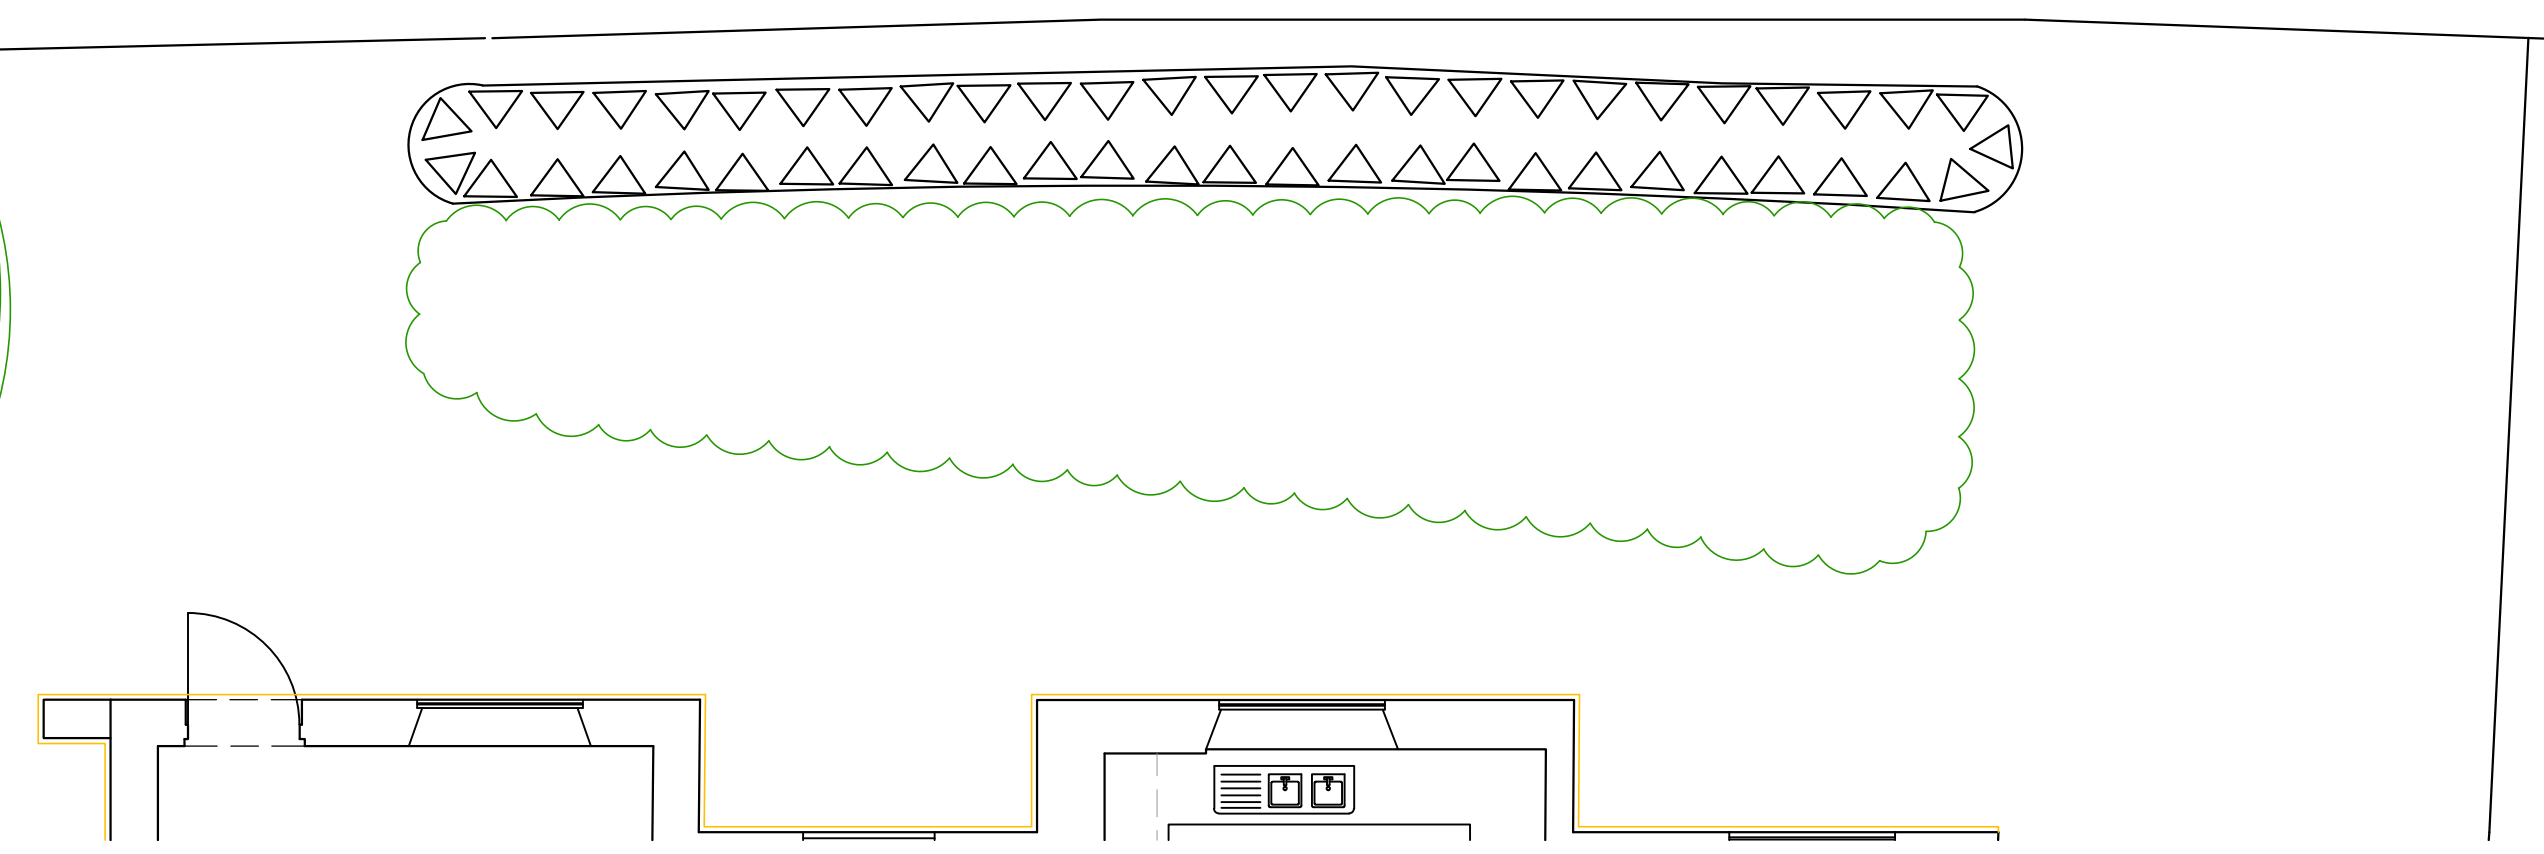
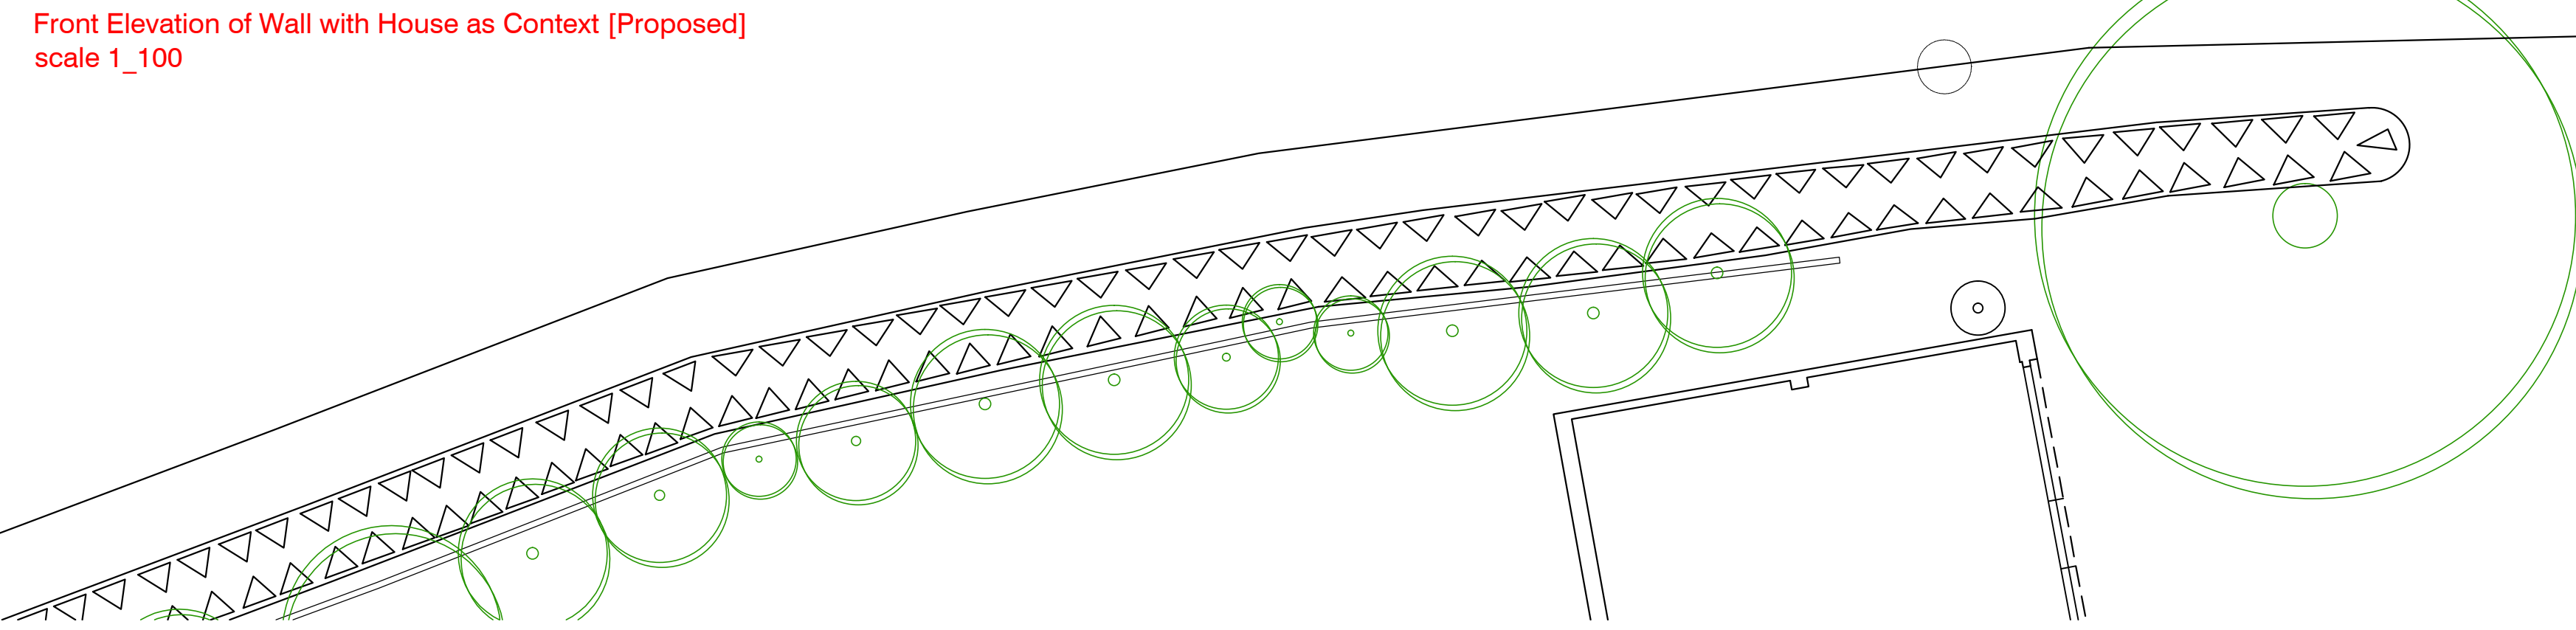


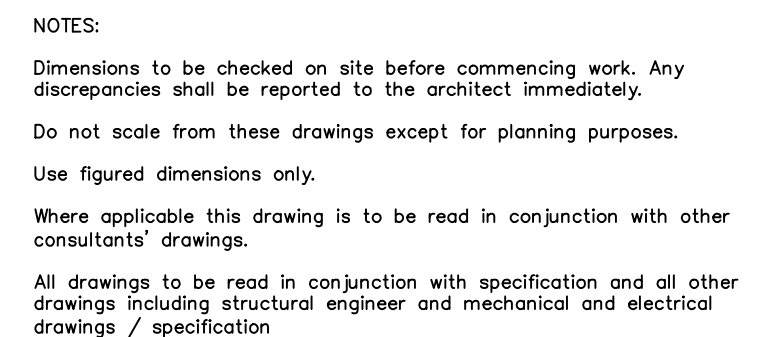

REV	DATE	AMENDMENT	DRAWN
		Helyer Daviss Architects Ltd 1 The Old Flour Mill, Emsworth, PO10 7BT 01243 370 715	
www.hdarchitects.co.uk		mail@hdarchitects.co.uk	
CLIENT			
Mr & Mrs Gilrairie			
PROJECT			
Proposed Works to Redlands House Long Copsie Lane, Westbourne			
DRAWING		SCALE	
Boundary Drawings		As Noted	
DATE		DRAWN	
November 2011		MH	
DRAWING NUMBER		REVISION	
12060/100			