




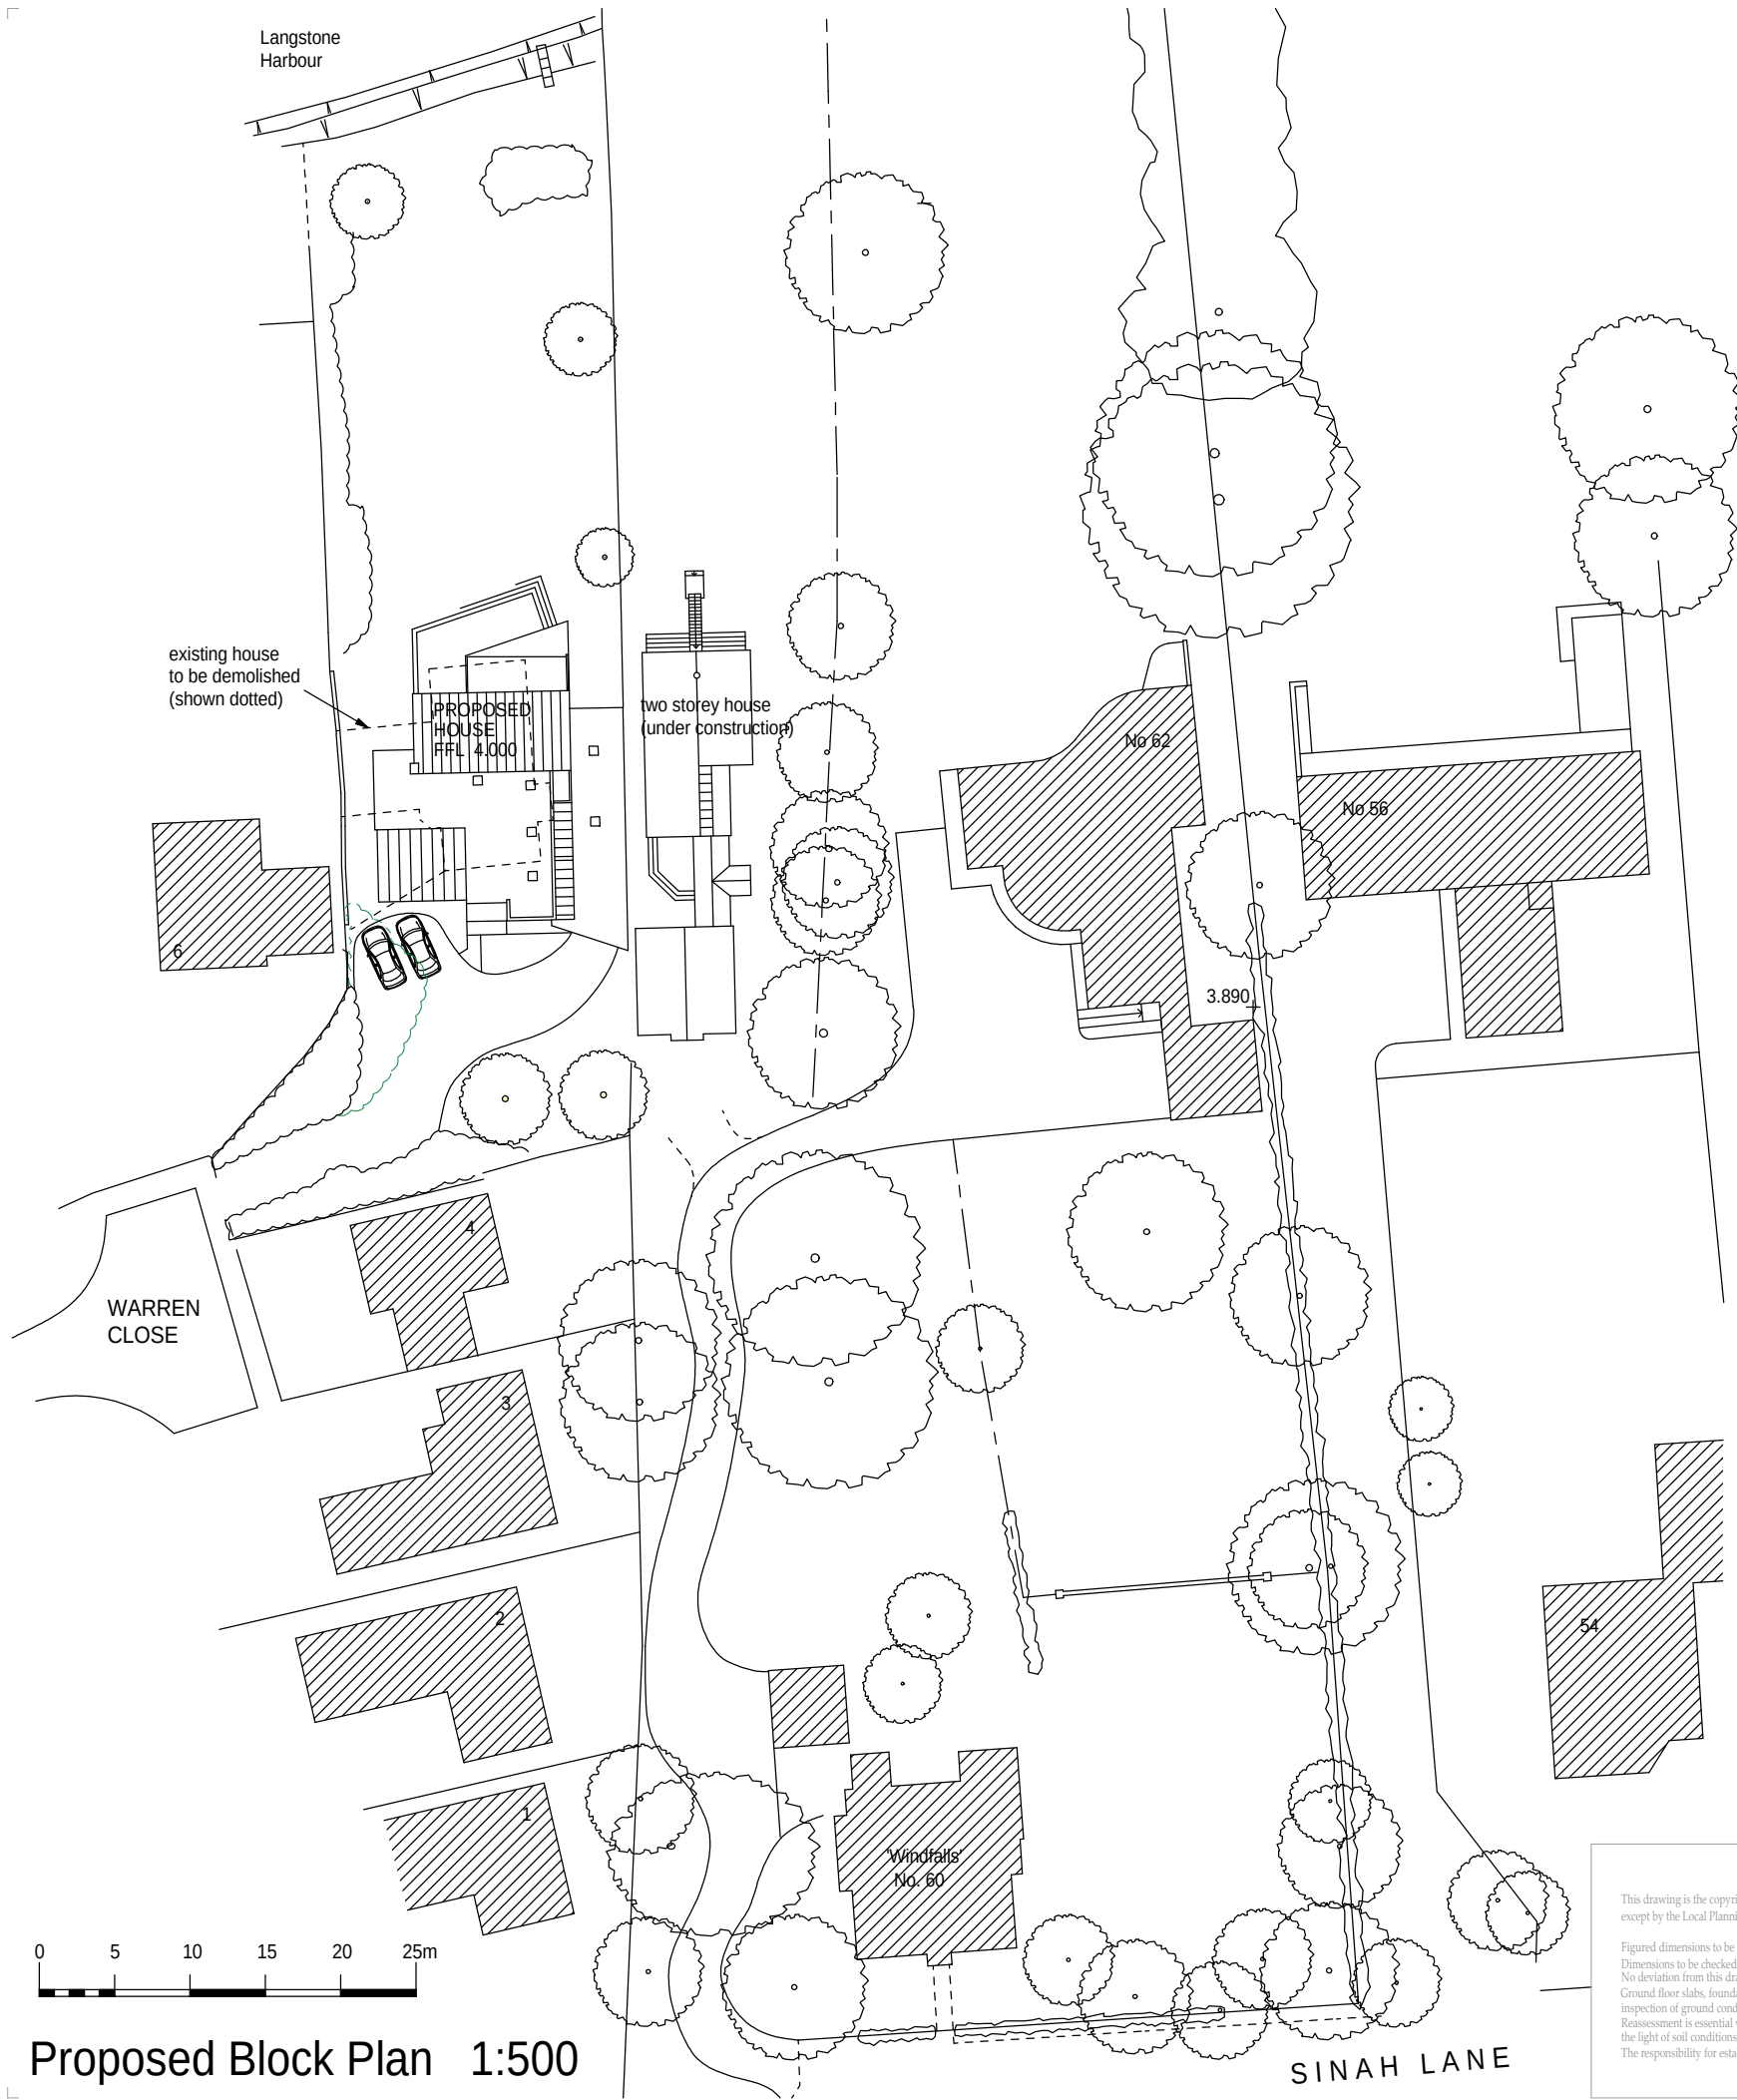

Proposed Block Plan 1:500

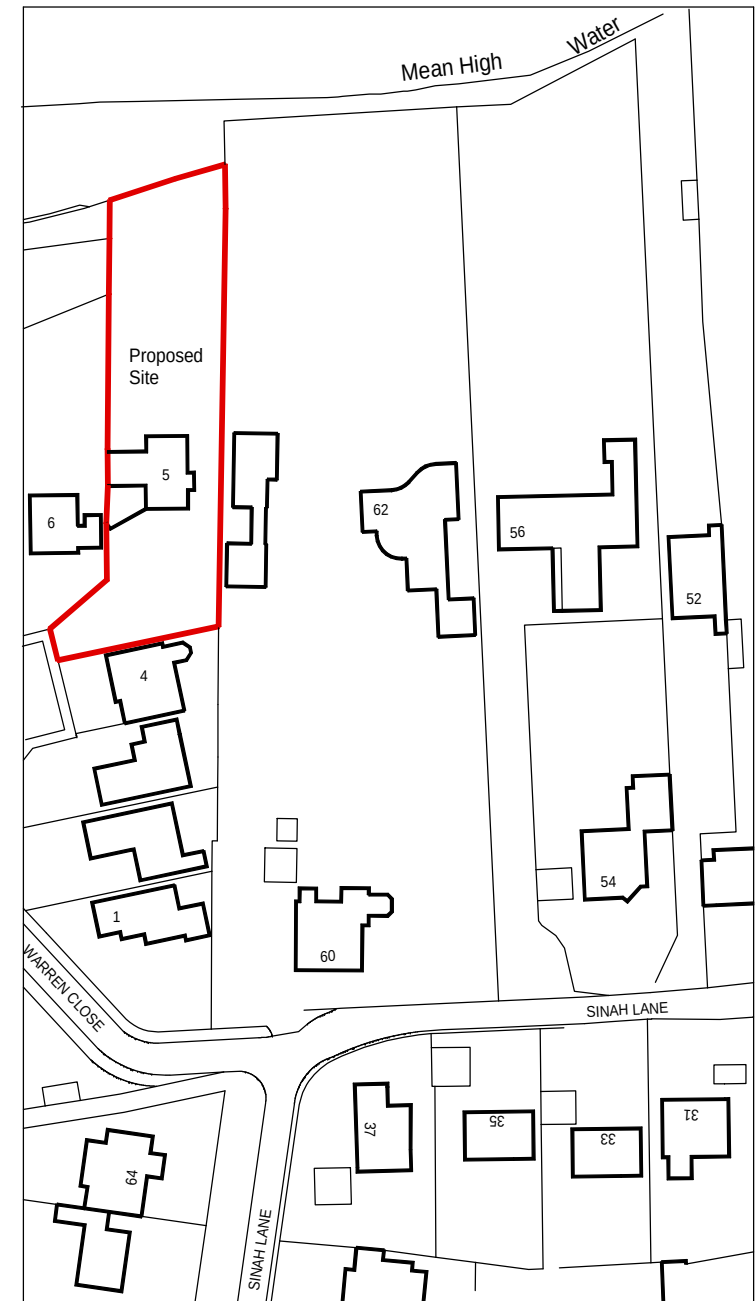

© Crown Copyright 2009. All rights reserved. Licence number 100020449

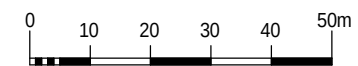

Location Plan 1:1250



This drawing is the copyright of the Architect and must not be reproduced without permission, except by the Local Planning Authority for planning purposes.

Figured dimensions to be taken in preference to scaled.
Dimensions to be checked on site before work commences.
No deviation from this drawing will be permitted without the prior written consent of the Architect.
Ground floor slabs, foundations, structure, etc., and all work below ground is shown provisionally and inspection of ground conditions is essential prior to work commencing.
Reassessment is essential when the ground conditions are apparent and redesign may be necessary in the light of soil conditions found.
The responsibility for establishing the soil and subsoil conditions rests with the Contractor.

drawing		drawing no.		rev.	date	scale(s)	sheet size
PROPOSED BLOCK PLAN		2911/201		B	JAN 2012	1:500, 1:1250	A3
client		MR & MRS LINES					
project		PROPOSED REPLACEMENT DWELLING 5 WARREN CLOSE, HAYLING ISLAND HAMPSHIRE PO11 0HP					
		Jeffrey Douglas Chartered Architect					
		114 Havant Road Hayling Island Hampshire PO11 0LJ Tel: (023) 9246 8889 E-mail: jdd@jeffreydouglas.co.uk					