


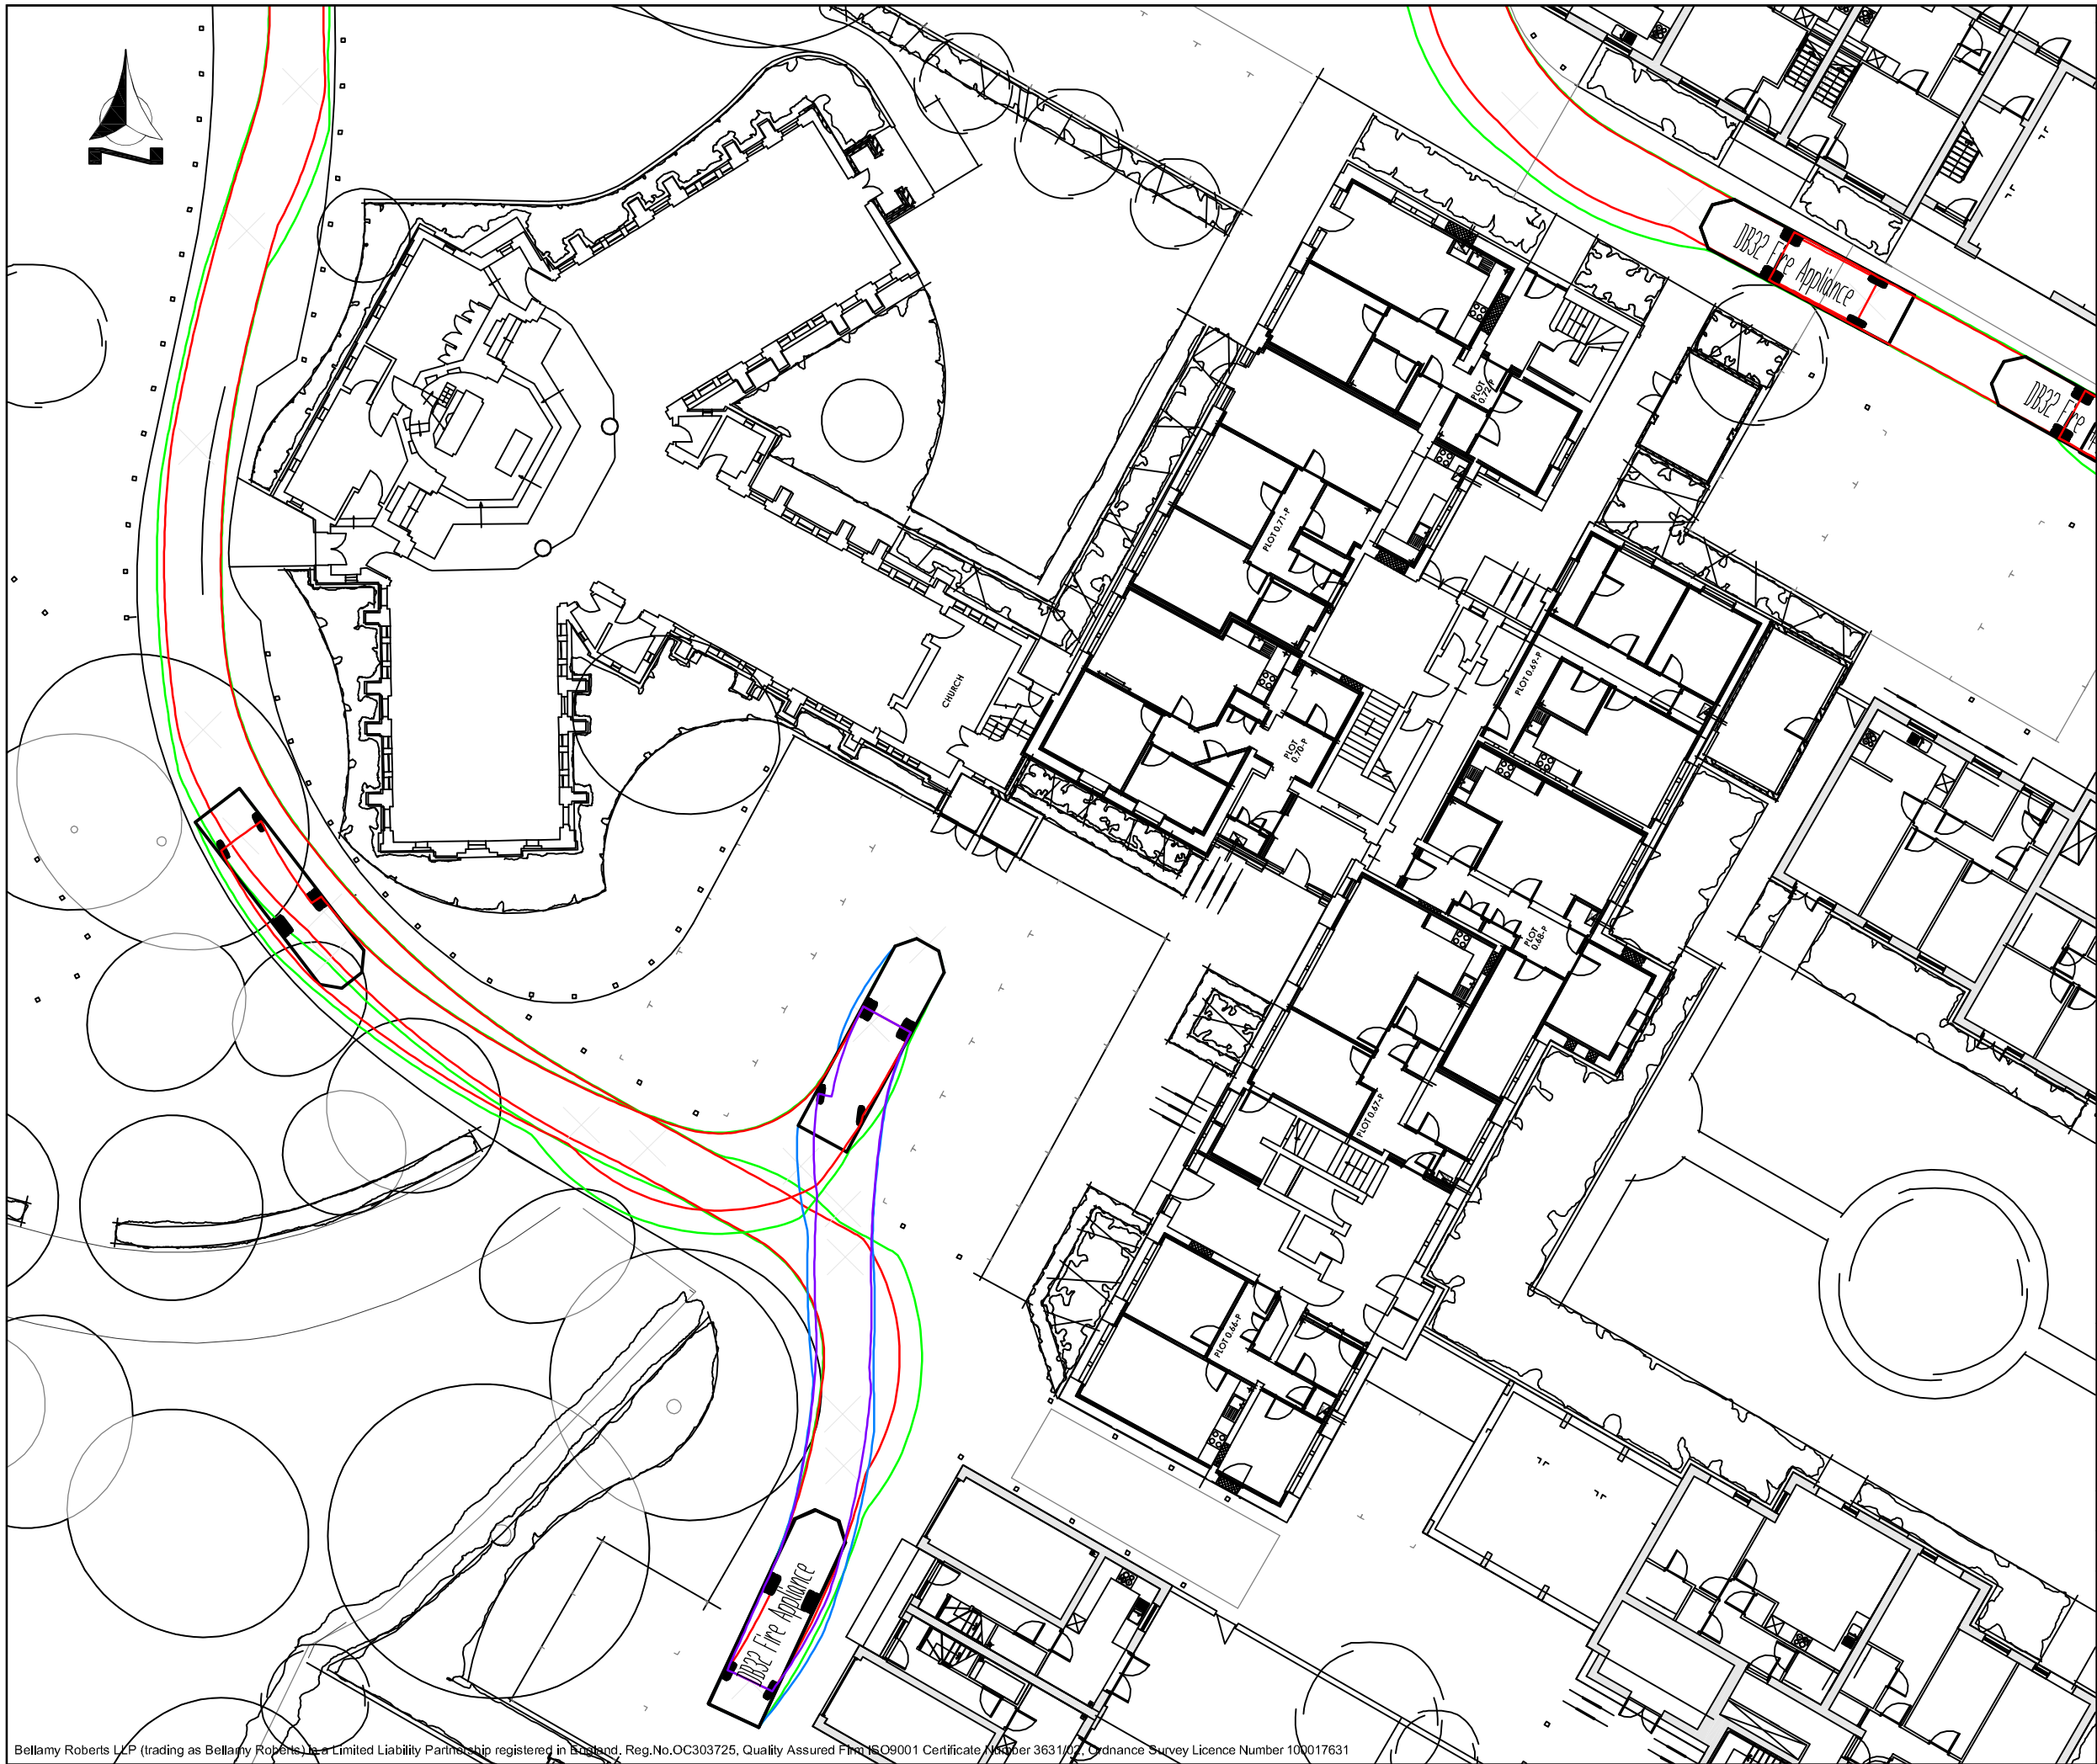

Notes



Clover House
Western Lane
Odiham
Hampshire, RG29 1TU

Tel: 01256 703355
Fax: 01256 704934
Email: info@bellamyroberts.co.uk

CLIENT

Linden Homes

PROJECT

St. Michaels Convent, Waterlooville

TITLE

Swept path profile - fire vehicle

DRAWN BY

GPW

DESIGN BY

-

CHK BY

JCB

DATE

18/09/12

DRAWING NO.

4140 / 213

REV NO.

SCALE

1:250 @ A3

Bellamy Roberts LLP (trading as Bellamy Roberts) is a Limited Liability Partnership registered in England, Reg.No.OC303725, Quality Assured Firm ISO9001 Certificate Number 3631102, Ordnance Survey Licence Number 100017631