


Compass House

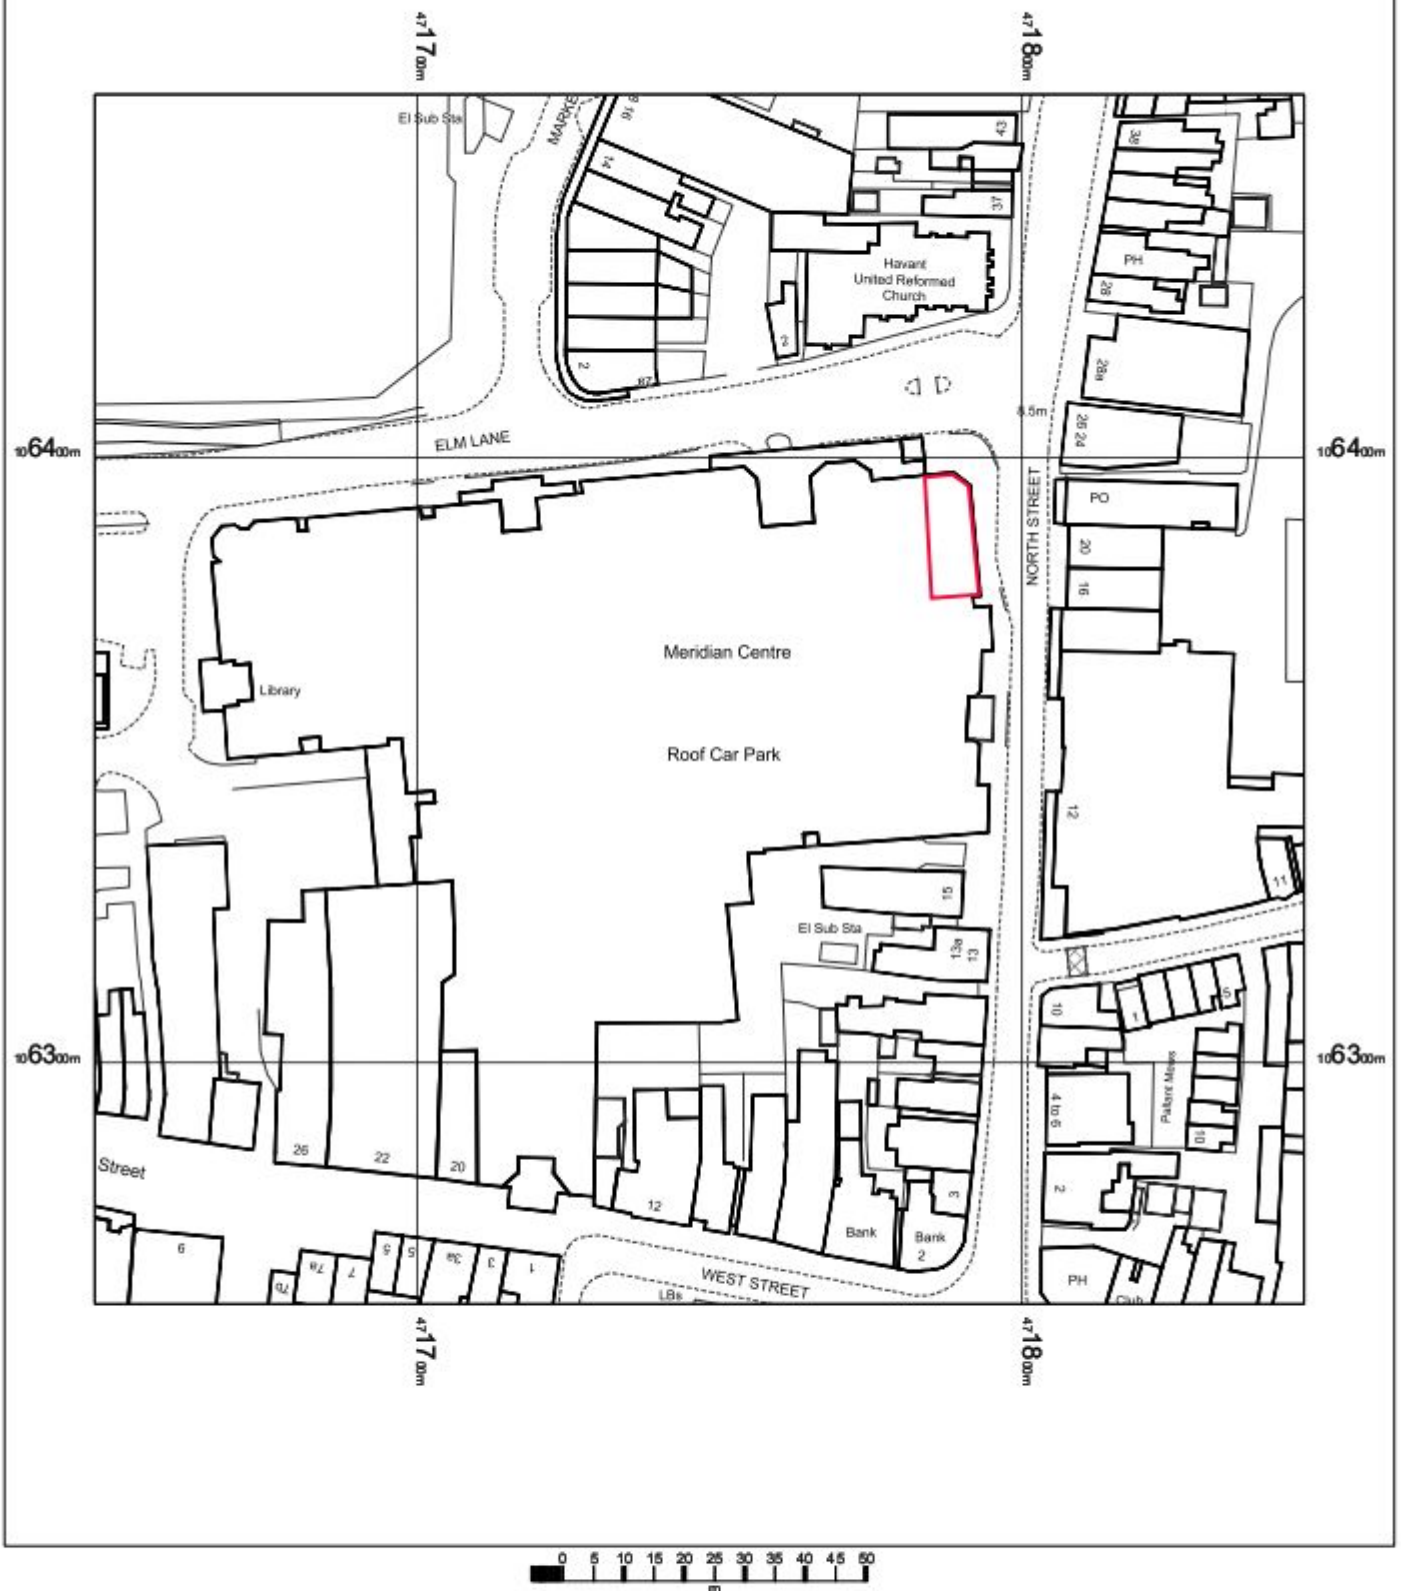

OS Mastermap
28 August 2012, ID: BLJT-00172701
www.planningapplicationmaps.co.uk

1:1250 scale print at A4, Centre: 471747 E, 106360 N

©Crown Copyright. Licence no. 100019980

Mapping
sourced from

Ordnance
Survey

 **bluejet**
mapping