


**PROPOSED CHANGE OF USE FROM SHOP TO RESIDENTIAL.
136A, ELM GROVE, HAYLING ISLAND, HANTS.**

FOR MRS M. HAWA

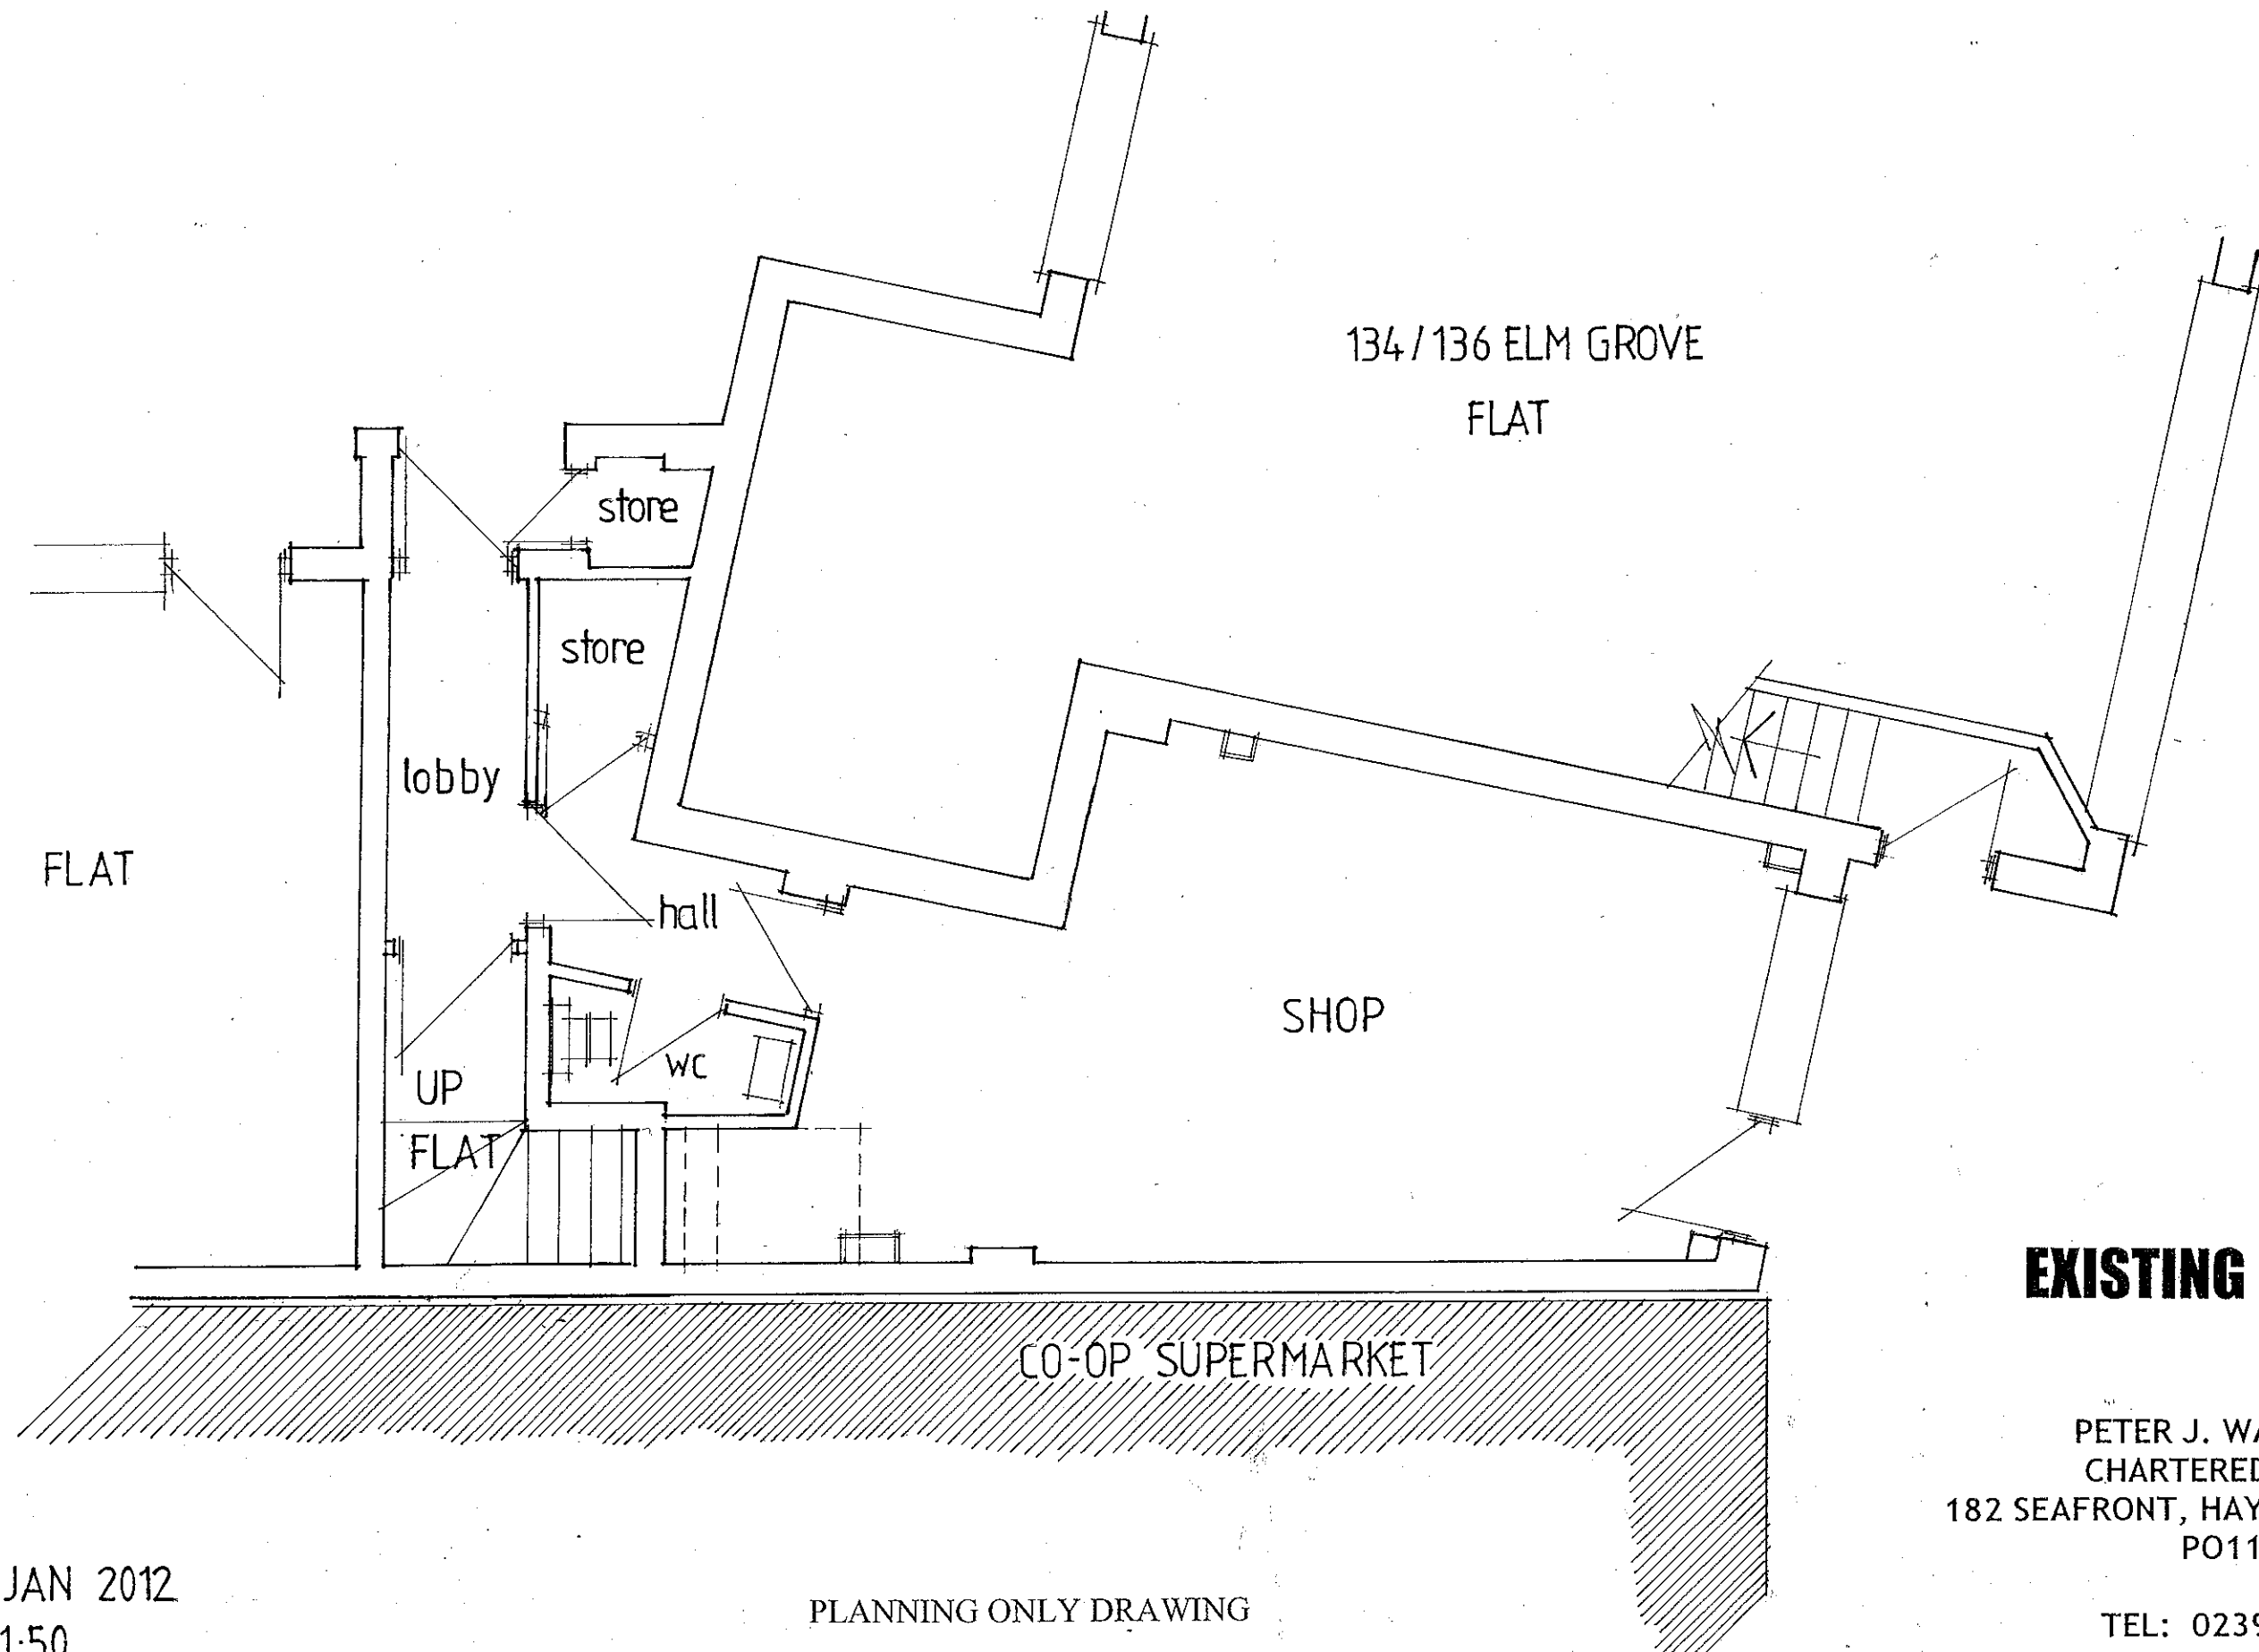

EXISTING LAYOUT

PETER J. WALKER MRICS
CHARTERED SURVEYOR
182 SEAFRONT, HAYLING ISLAND, HANTS
PO11 9 AN

TEL: 02392 467571

DATE JAN 2012
SCALE 1:50

PLANNING ONLY DRAWING