


SITE LOCATION PLAN
AREA 2 HA
SCALE 1:1250

CENTRE COORDINATES: 473494, 106119

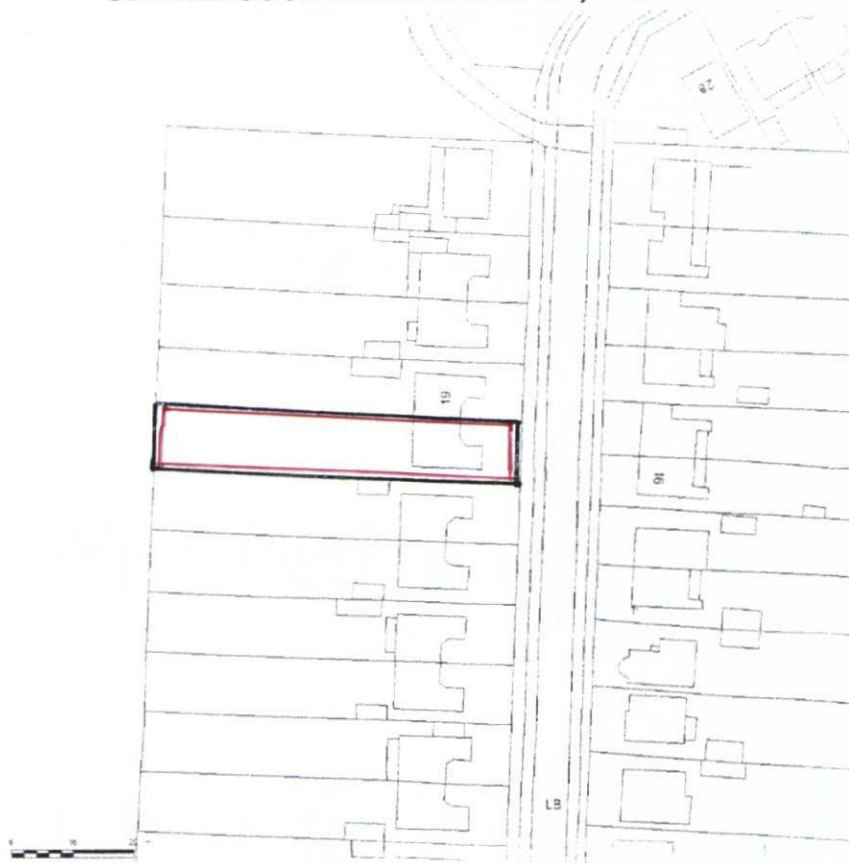

Supplied by Streetwise Maps Ltd
www.streetwise.net
Licence No: 100047474
13/03/2012 08:47

RIBA 

Chartered Practice

John Groom Chartered Architect
32A High Street, Emsworth, Hampshire PO10 7AW
T 01243 372560 M 07780 997563
johngroom@freeuk.com
www.johngroomarchitect.co.uk

JOB: Erection of two storey rear extension
LOCATION: 17 Selangor Avenue, Emsworth
DRG TITLE: Location plan
SCALE: 1:1250 DRAWN: JG
DRG NO: 11/256/7 DATE: 5 March 2012

