


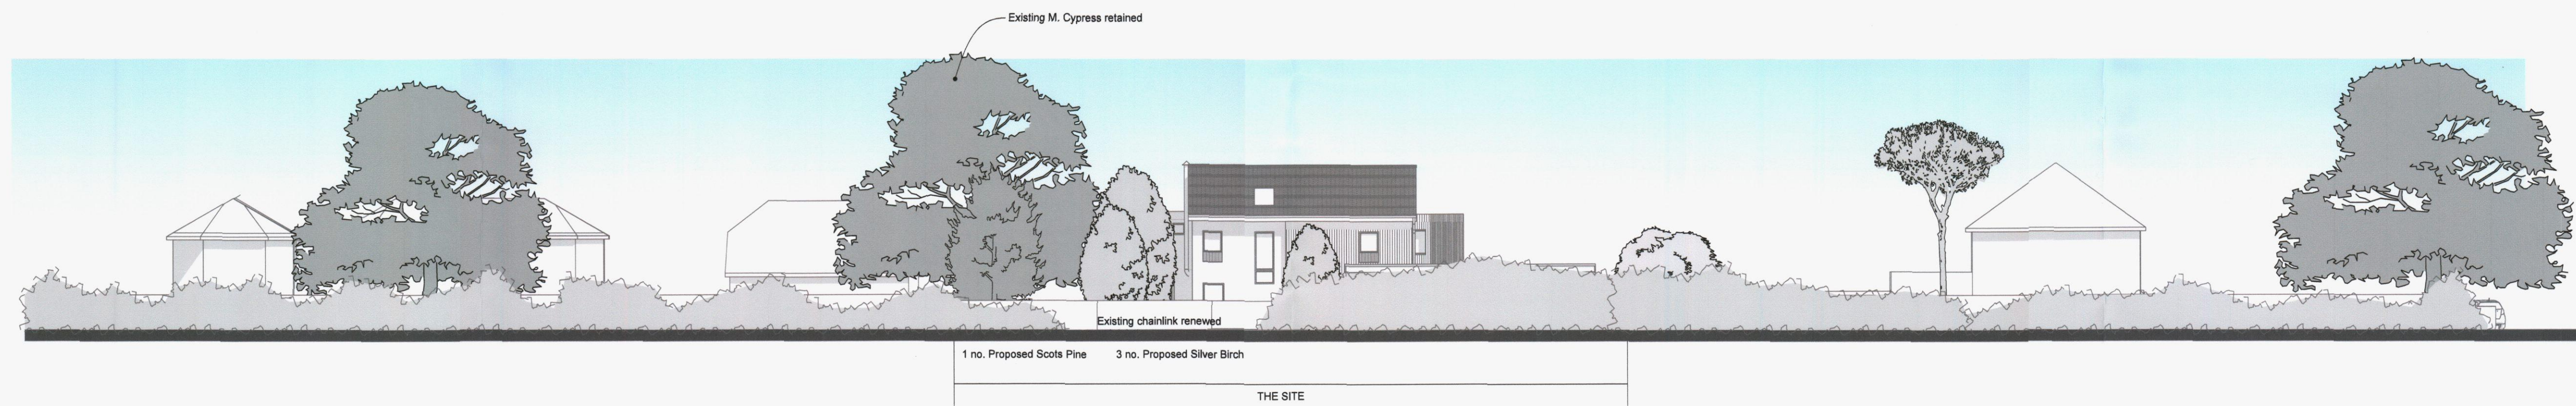

Southern Sectional Elevation EE 1:200



Northern Sectional Elevation FF 1:200

HAVANT BOROUGH
COUNCIL
28 JUN 2012
RECEIVED

revisions & notes: A | 25.06.12 | CE | For Planning

project: Mr & Mrs Elliott
House
Bound Lane
Hayling Island
drawing name: Proposed Composite
Sectional Elevations
status: For Planning
date: May 2012
scale: 1:200 @A1
drawn: CE

pwparchitects
61 South Street, Havant, Hampshire PO9 1BZ
t: 023 9248 2494 f: 023 9248 1152
e: design@pwp-architects.com w: www.pwp-architects.com
Project No. **4942** drawing No. **1401** rev **A**