


**PROPOSED SIDE ADDITION.  
1A, TRELOAR ROAD, HAYLING ISLAND, HANTS.  
FOR MR&MRS P. CHRISTIE.**

PETER J. WALKER MRICS  
CHARTERED SURVEYOR  
182 SEAFRONT, HAYLING ISLAND, HANTS  
PO11 9 AN

TEL: 02392 467571

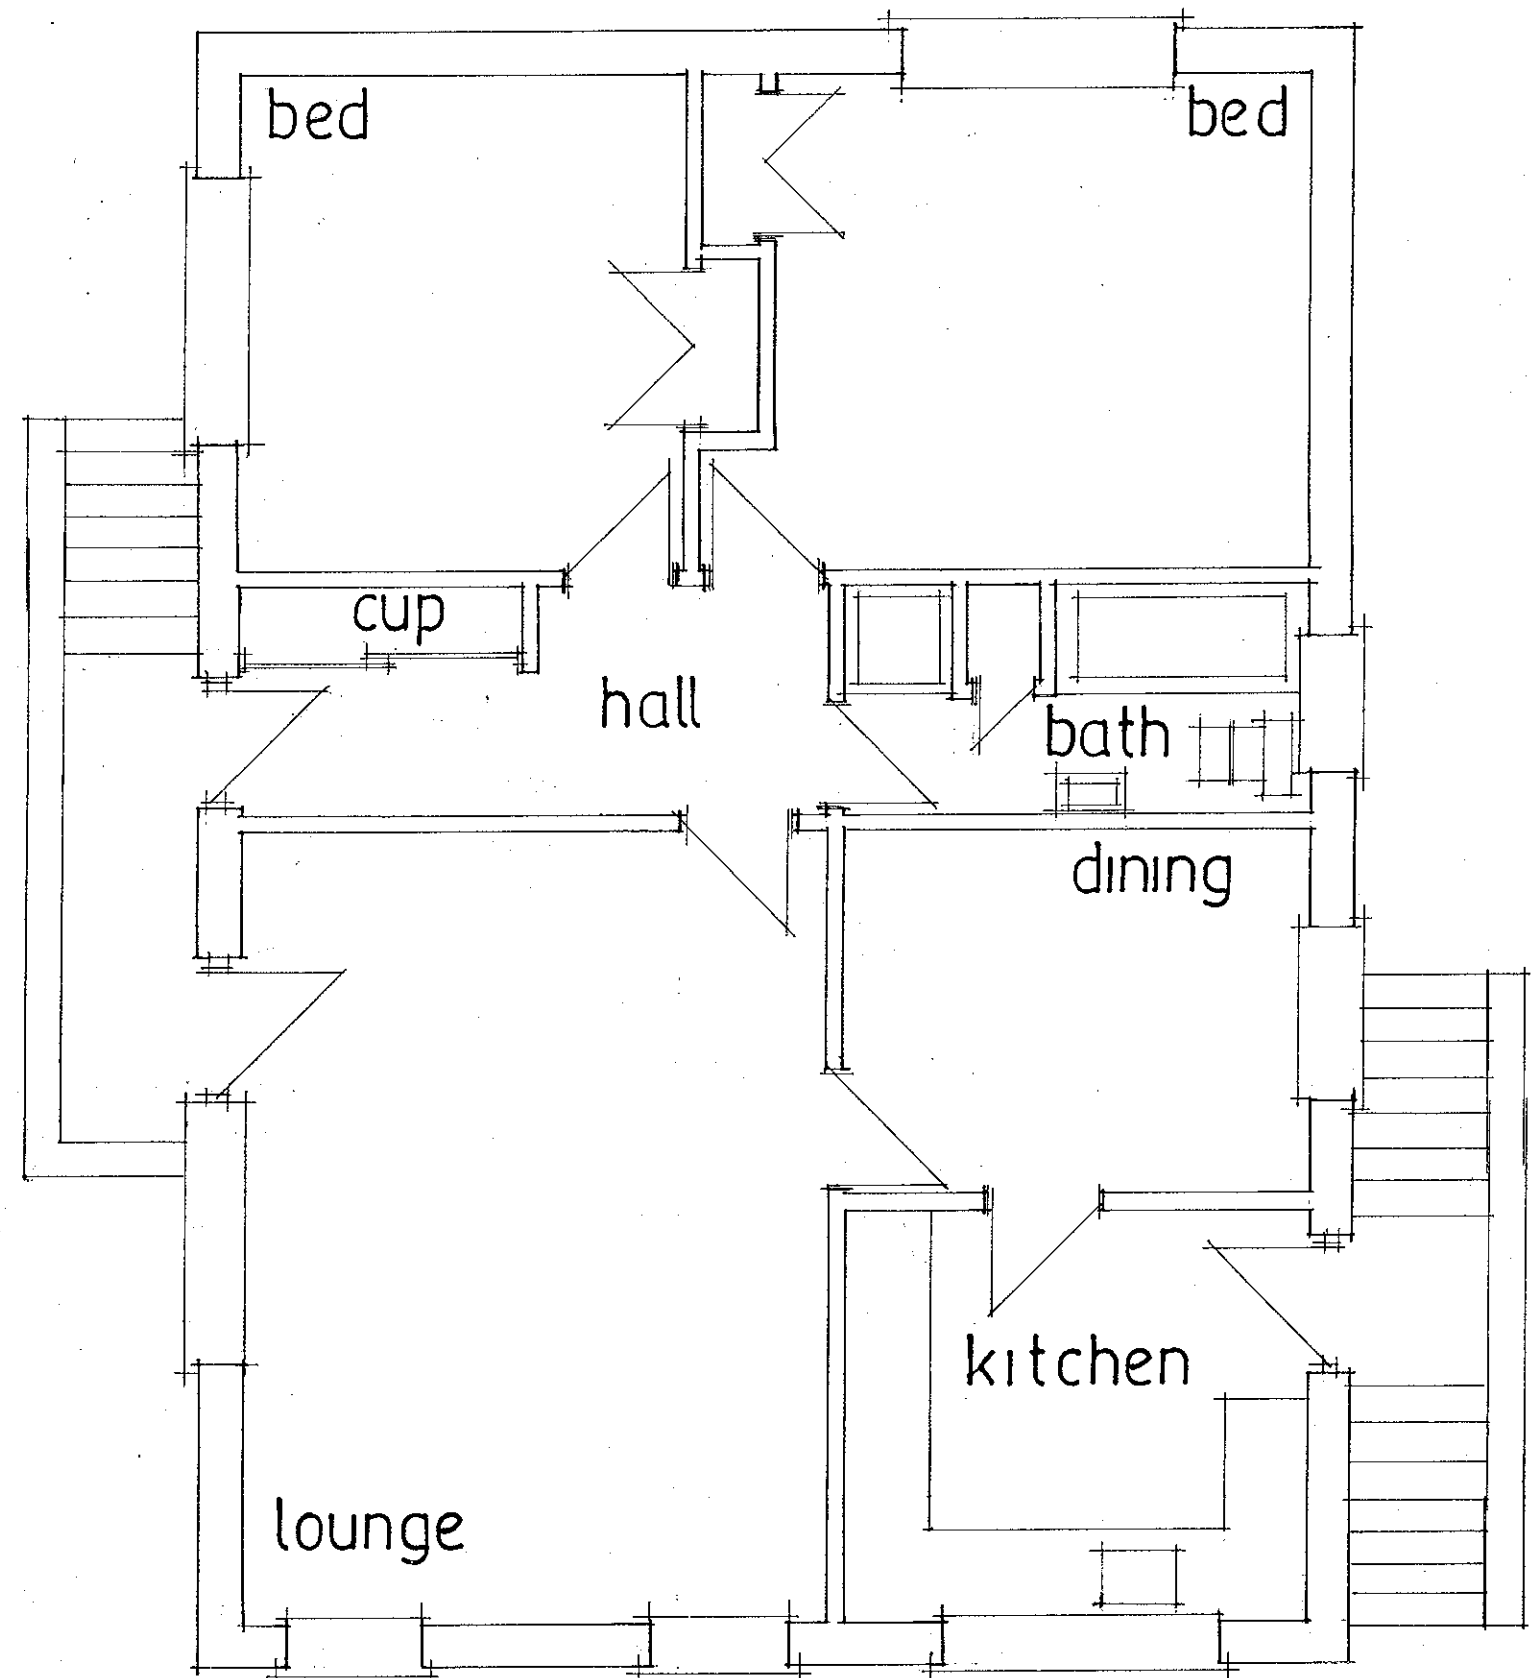

date oct 2010  
scale 1:50

EXISTING