

SUPERSEDED




1. Street Elevation West 1
1 : 250



2. Street Elevation West 2
1 : 250



3. Street Elevation East
1 : 250

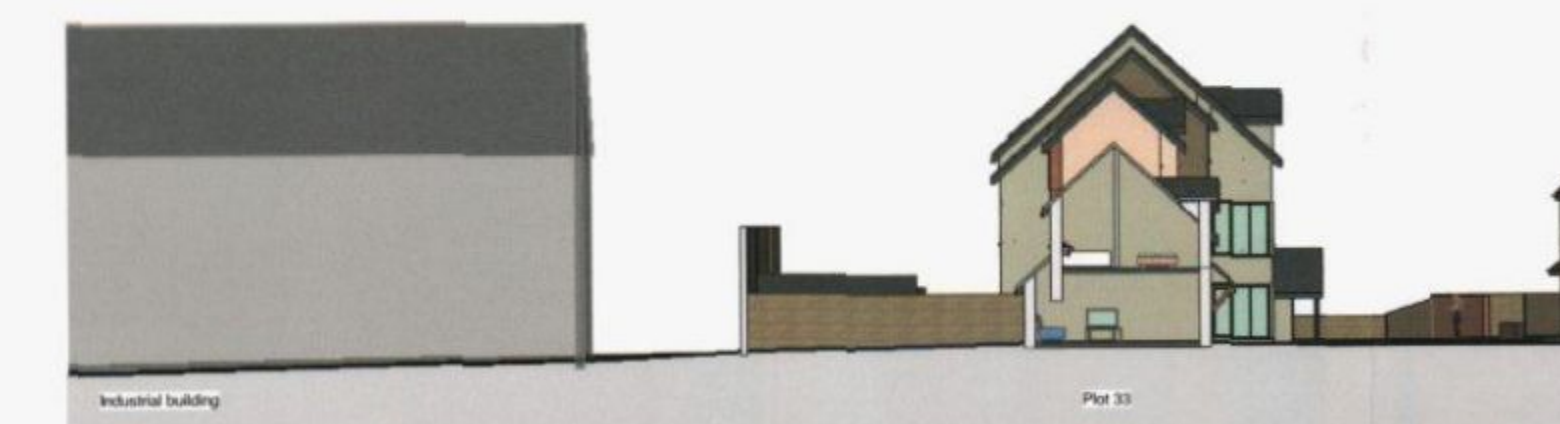

4. Section through plot 33
1 : 250



Street Elevations Key Plan 1
1 : 1000

HAVANT BOROUGH COUNCIL
DEVELOPMENT CONTROL
05 SEP 2012
RECEIVED

Orchard
BUILDING HOMES FOR YOUR FUTURE

A	Architect's Name	1/1/12
B	Responsible Person's Name	1/1/12
C	Responsible Person's Name	1/1/12

sherlockboswellarchitecture

410 The Grange, Romsey Road, Michelmersh, Romsey, SO51 0AE T: 01794 348884 E: mail@sherlockboswell.com

project:	Land to the South of Ranelagh Road Havant Hampshire	date:	Mar 2012
client:	Orchard Homes & Developments Ltd	scale:	As indicated of A1
drawing:	Elevations as Proposed - East and West	job no:	1015
		dwg no:	106
		rev:	C

This drawing is the copyright of Sherlock Boswell Architecture

