



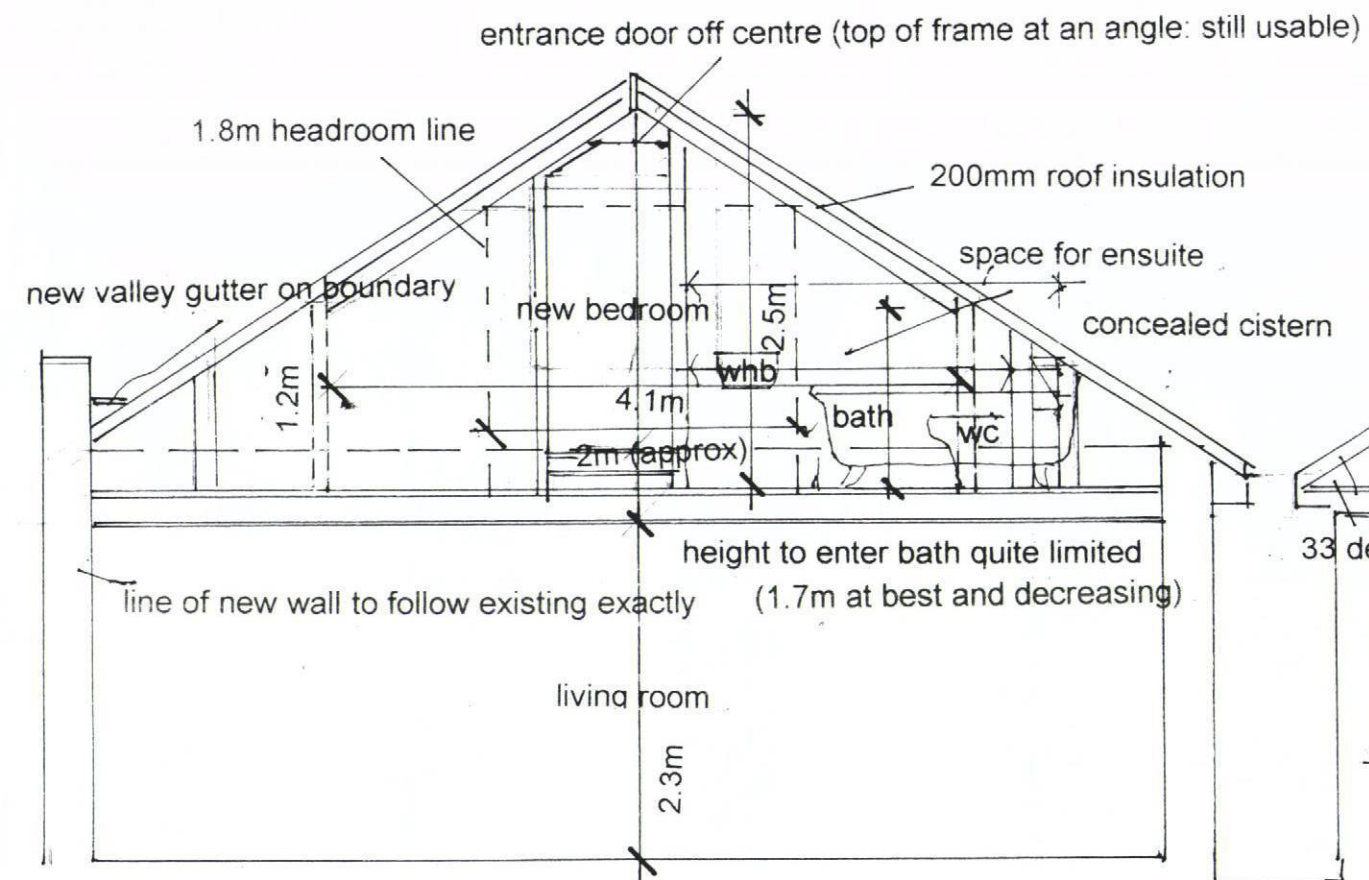

PROPOSED CROSS SECTION A A

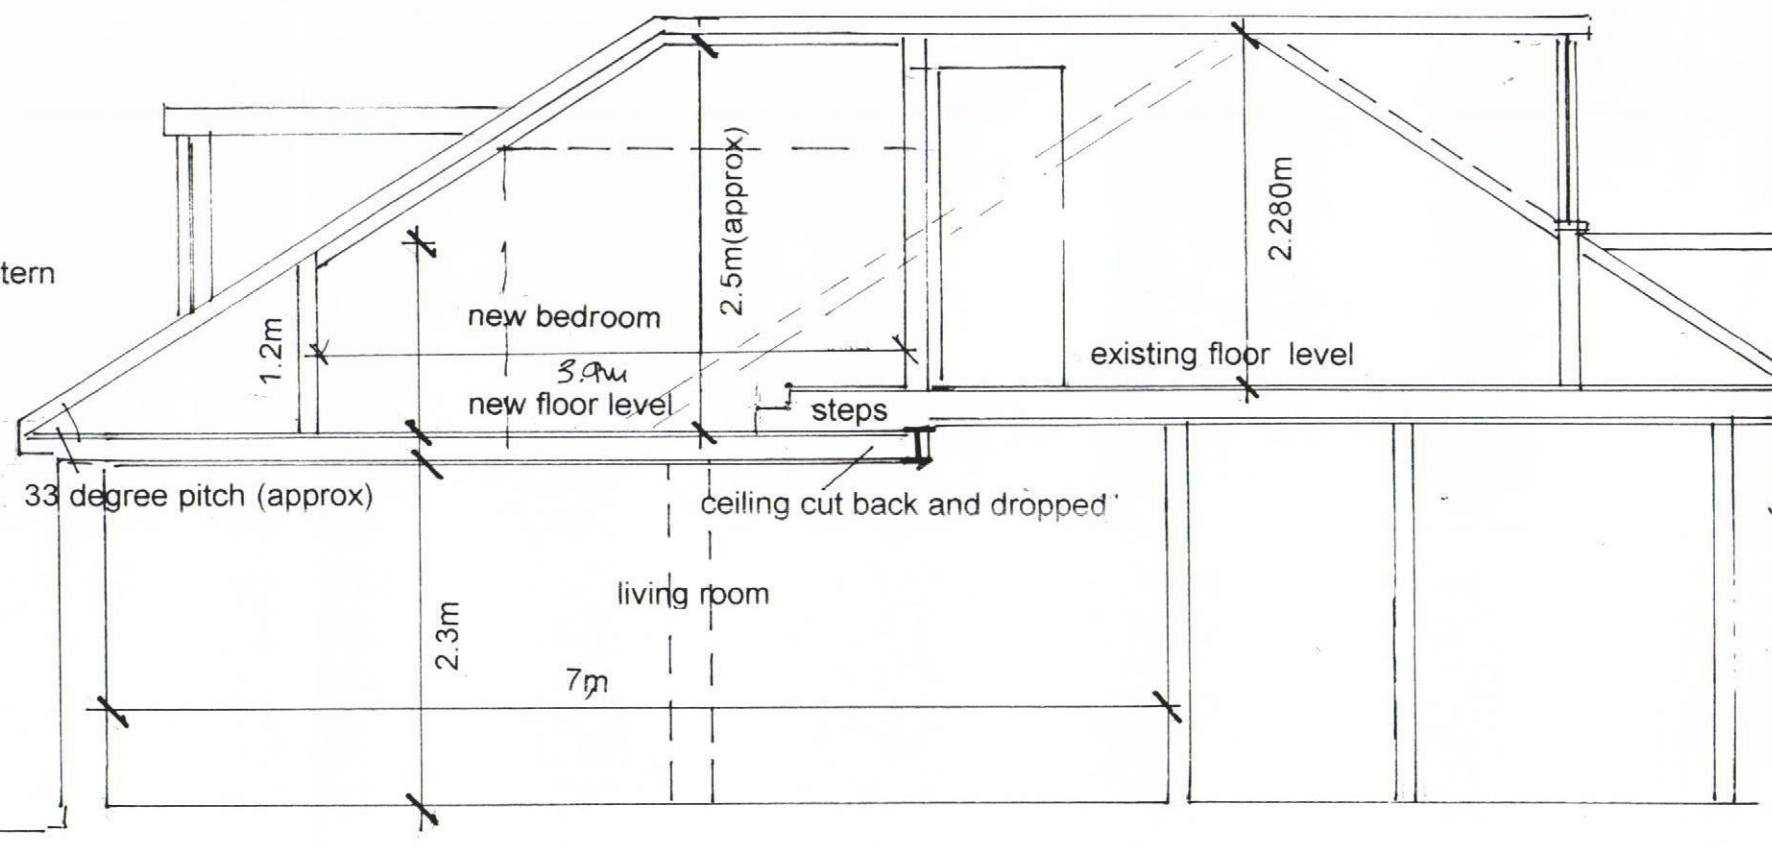

PROPOSED CROSS SECTION B B



RIBA 

Chartered Practice

John Groom Chartered Architect
32A High Street, Emsworth, Hampshire PO10 7AW
T 01243 372560 M 07780 997563

johngroom@freeuk.com

www.johngroomarchitect.co.uk

JOB: Erection of single storey rear extension

LOCATION: 17 Selangor Avenue, Emsworth

DRG TITLE: Proposed sections

SCALE: 1:50

DRAWN: JG

DRG NO: 11/256/11

DATE: 24 September 2012