



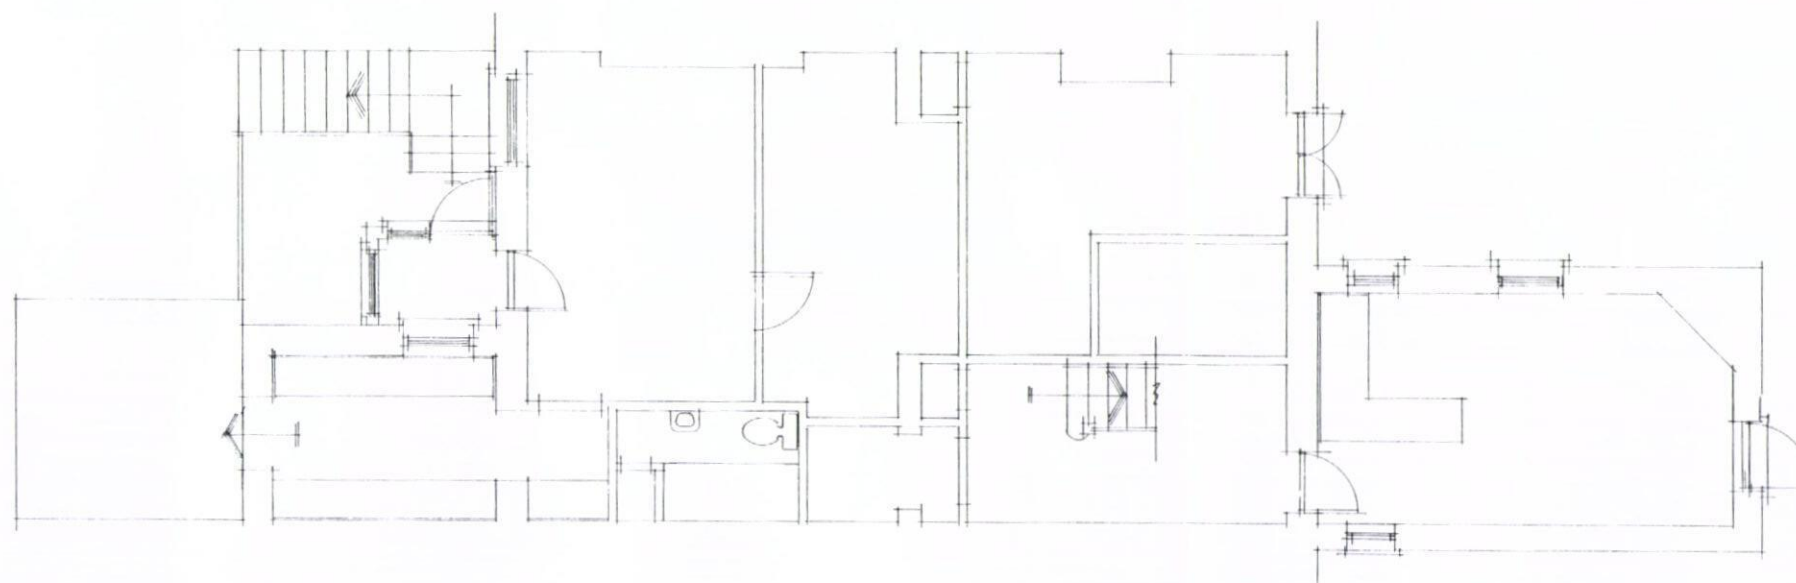

existing basement plan

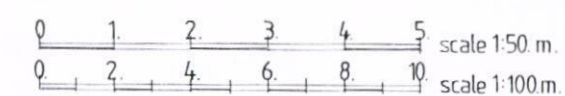

Note:

A	Date	Revision
1	12/01/12	1

© copyright

THORNS-YOUNG
ARCHITECTURAL

THORNS-YOUNG LTD
232 London Road, North End, Portsmouth, PO2 9JQ
Tel: (023) 9267 2883 Fax: (023) 9266 3457

Client

mr b laly

Job Title

39 sea front
hayling island

Drawing Title

existing plan (bs)

1:100 at A3

Scale 1:50 : at A1

Date feb '2012

Drawn by sa

Dwg No. 4127-11-1

Rev. A