


A	16.12.10	REVISED TO NEW SCHEME	BIK
B	09.02.11	BANNER SIGN ADDED TO NORTH BOUNDARY	BIK
C	11.02.11	GRILL SIGNS ADDED	DAC
D	08.12.11	BANNER SIGN OMITTED TO NORTH BOUNDARY	DAC
E	25.07.12	SIGNS MOVED TO SUIT ADJUSTED LAYOUT	BIK
F	25.07.12	'SEE YOU SOON' SIGN RELOCATED	BIK
G	26.07.12	ANY LANE SIGN ADDED	BIK

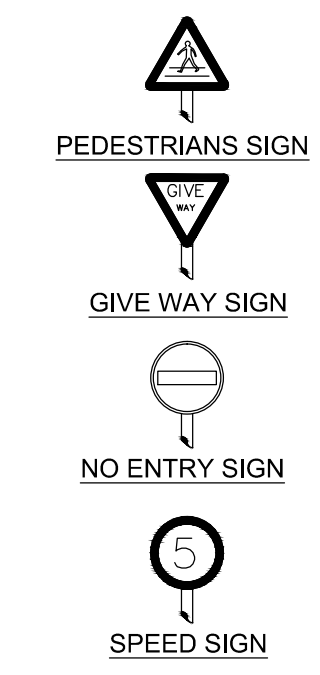

MISCELLANEOUS
SIGNS 1:50



JWA Architects Limited
Robert Tresham House,
Clipston, Market Harborough,
Leicestershire LE16 9RZ

T +44 (0) 1858 525343
F +44 (0) 1858 525527
E office@jwa-architects.co.uk
W www.jwa-architects.co.uk

Client: McDONALDS

Project: McDONALDS RESTAURANT
LARCHWOOD AVENUE
HAVANT

Drawing: PROPOSED
SIGNAGE PLAN

Purpose: PLANNING Date: 11.11.10
Scale: 1:200 @ A1 Drawn: BJK
Dwg. No: H7113 - 09 Revision: G