


APP13/00197

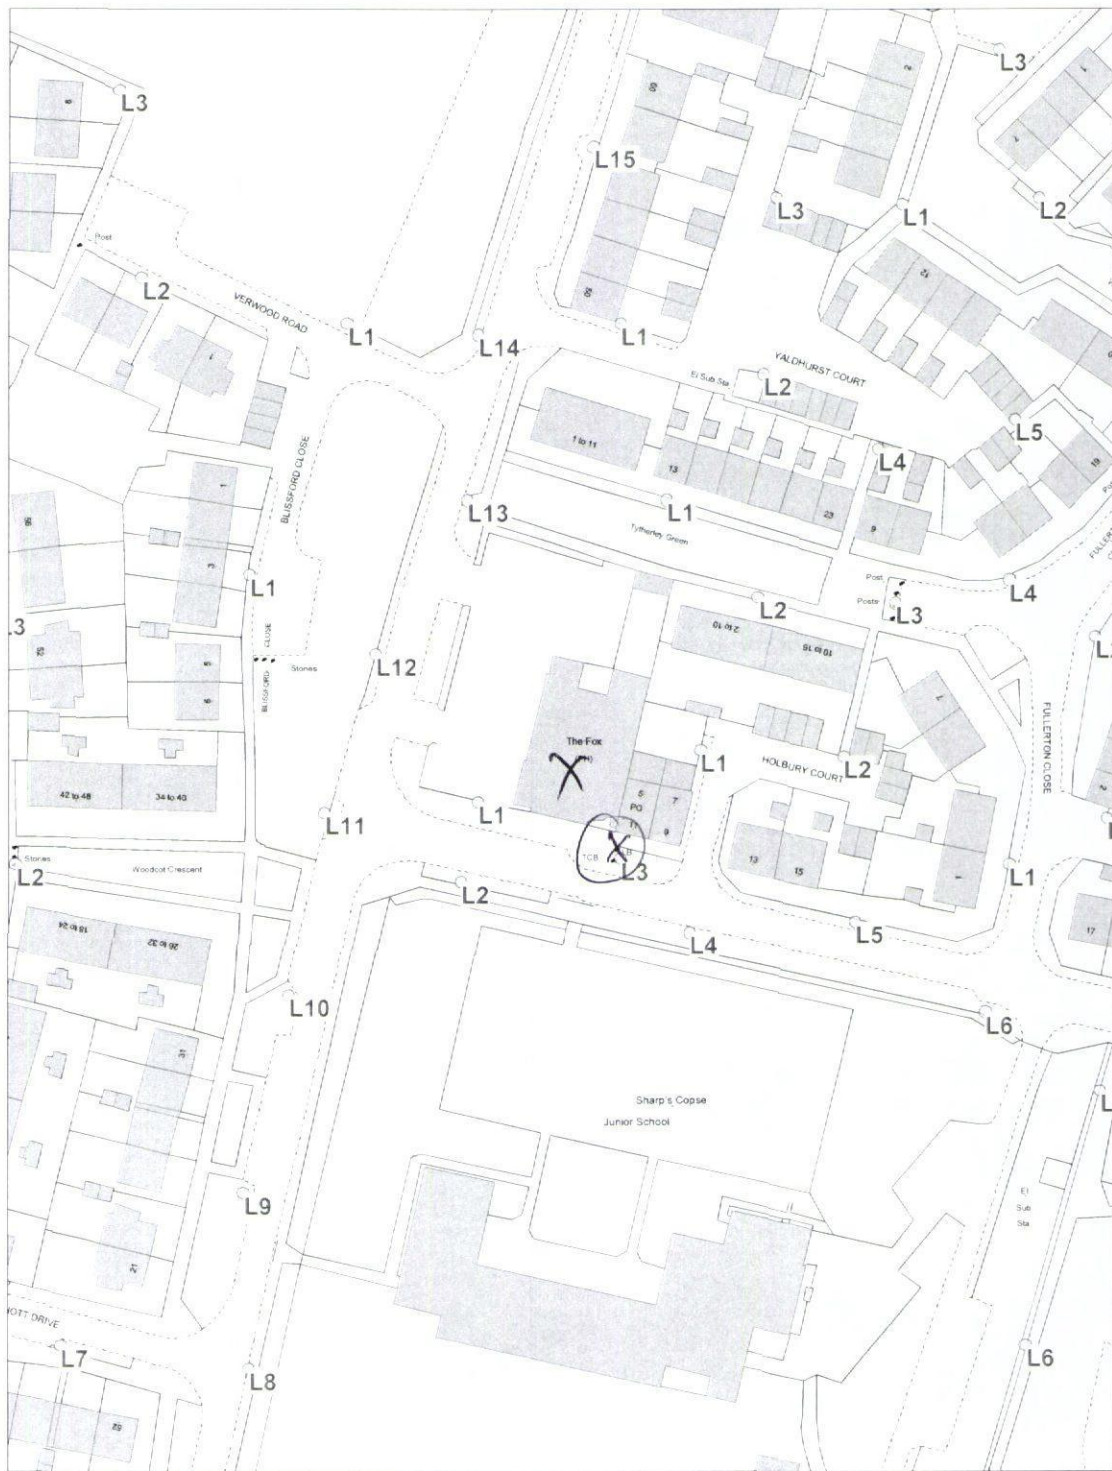

Public Service Plaza
Civic Centre Road
Havant
Hampshire PO9 2AX

tel 023 9247 4174 fax 023 9248 0263
www.havant.gov.uk



Havant
BOROUGH COUNCIL

Title

*Site Notice
displayed
13/3/13
DAV*
The Fox, Prospect Lane

Drawn By:

Scale:

1:1250

Drawing No:

Cleaner, Safer, More Prosperous