


EXISTING PLAN VIEW

SCALE 1:100

Ordnance Survey®

OS Sitema

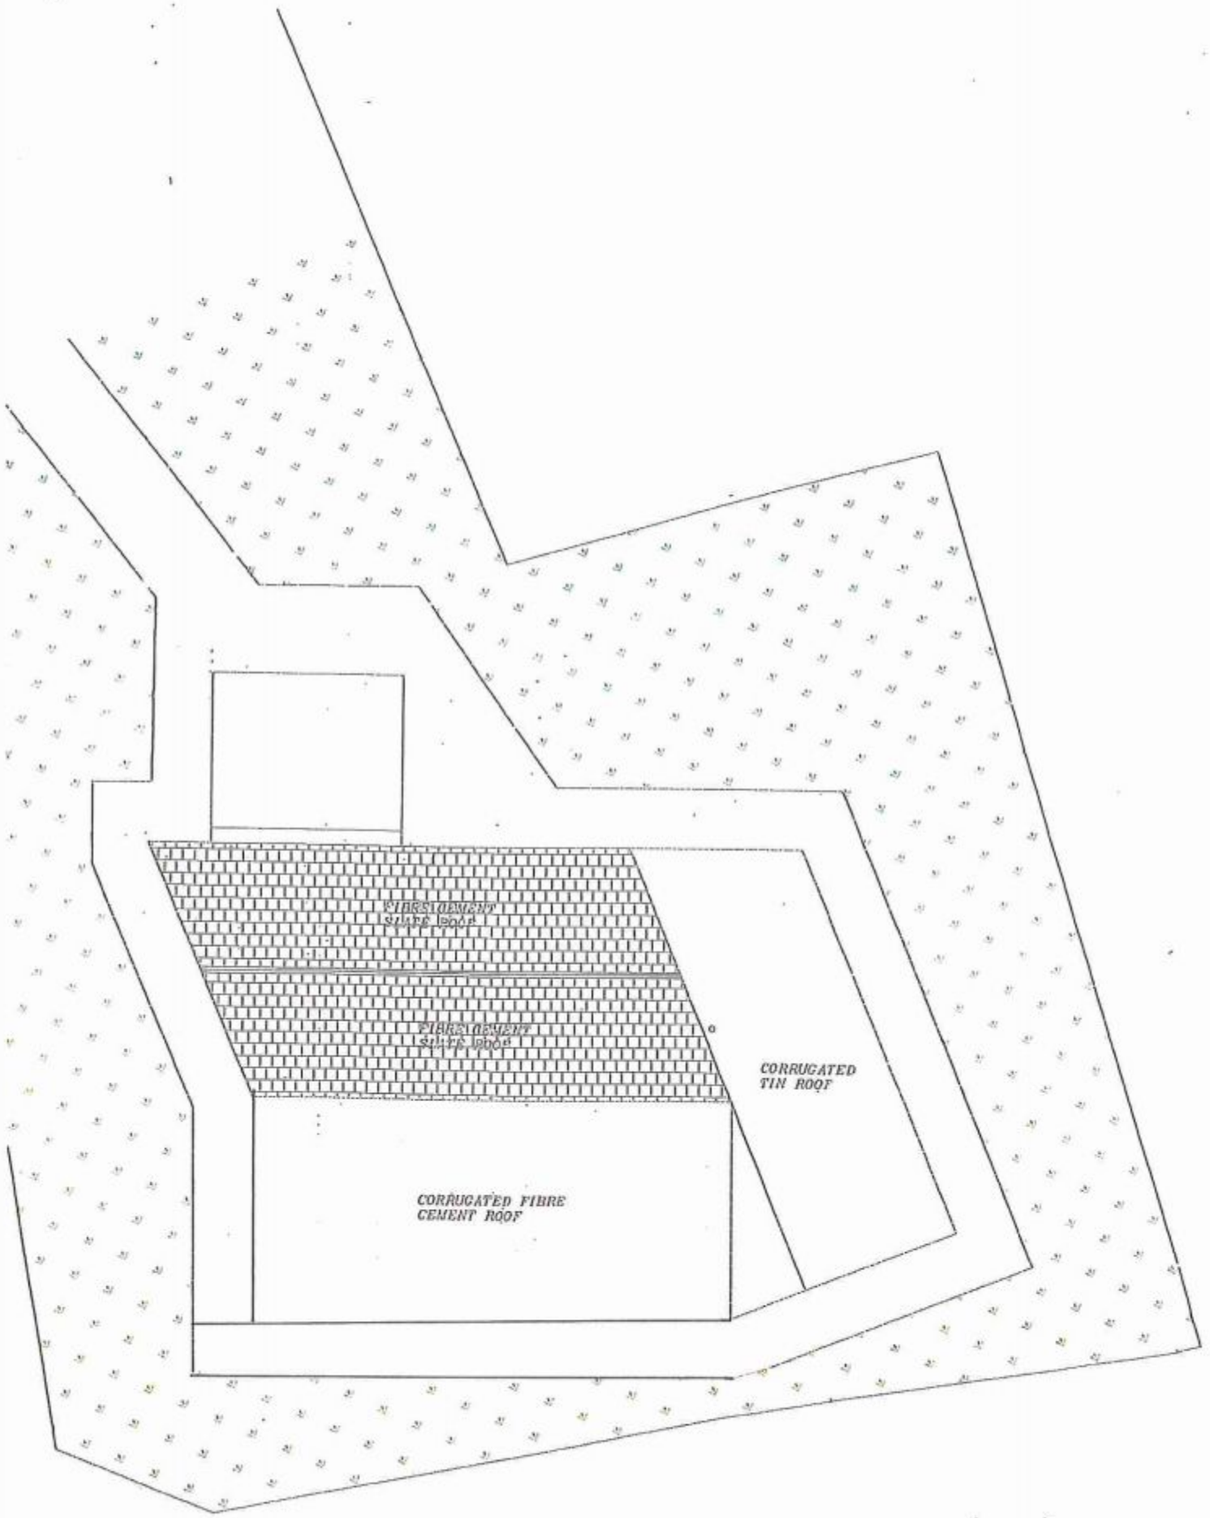

178 STAKES HILL

DRAWING 004

Produced 26.09.2008 from the Ordnance Survey National Geographic Database and incorporating surveyed revision available at this date. © Crown Copyright 2008.

Reproduction in whole or part is prohibited without the prior permission of Ordnance Survey.

Ordnance Survey, the OS Symbol and OS Sitemap are registered trademarks of Ordnance Survey, the national mapping agency of Great Britain.

The representation of a road, track or path is no evidence of a right of way.

Metres
0 20 40

Scale 1:1250

Supplied by: The Glasgow Map Centre
Serial number: 01996200
Centre coordinates: 468720,198200.5