




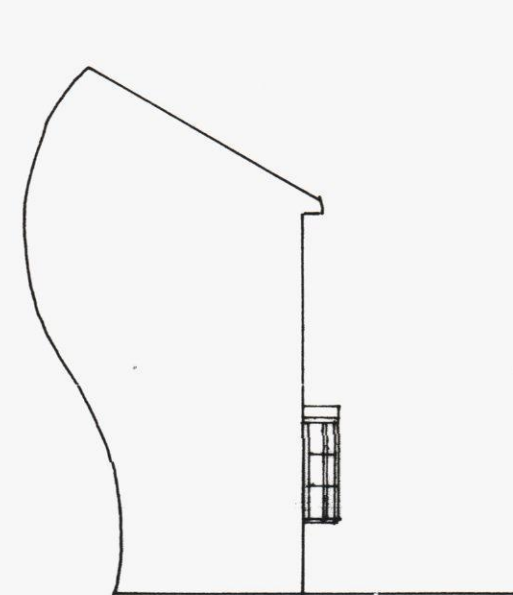


east

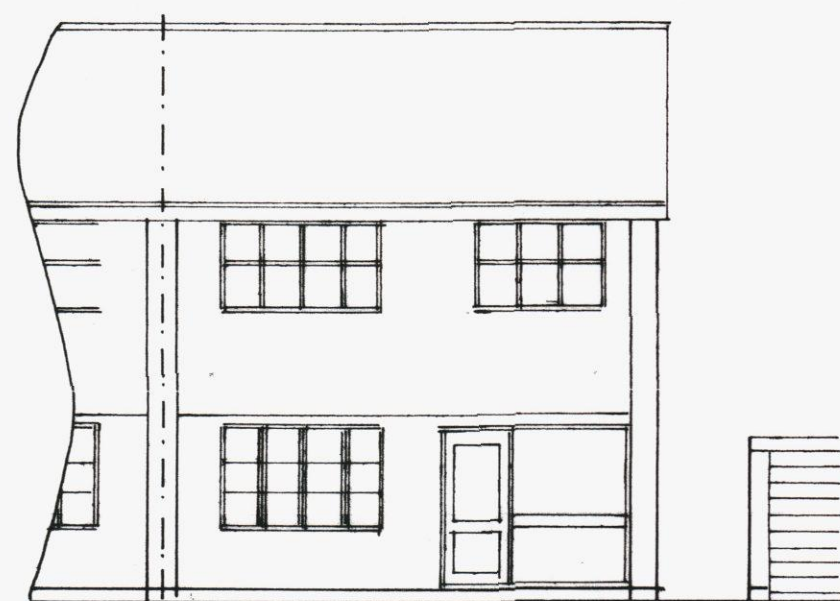


north
1 : 100

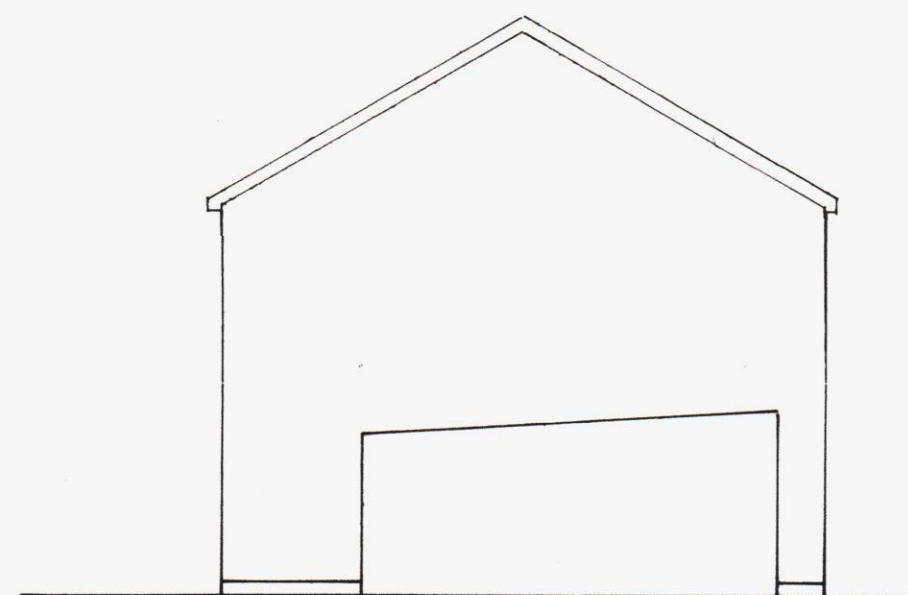


west

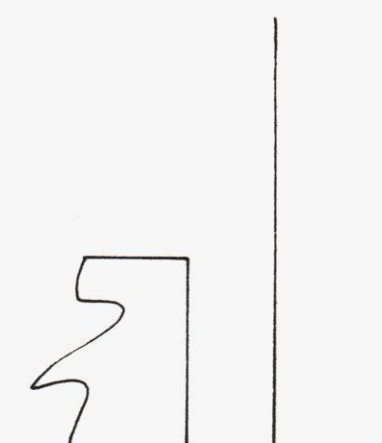



south

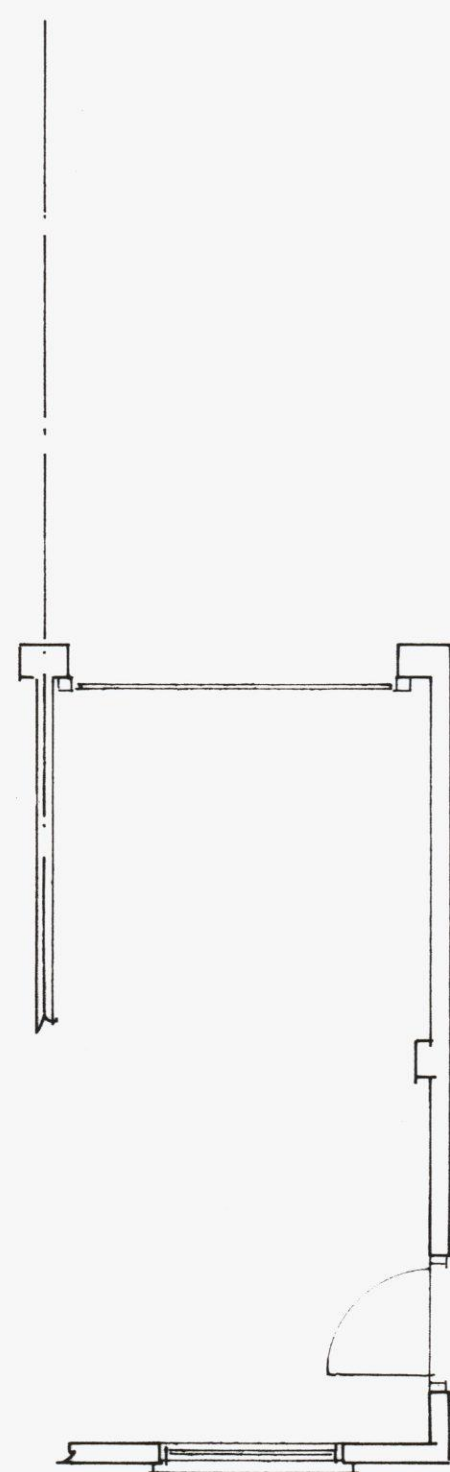

Plan
1 : 50

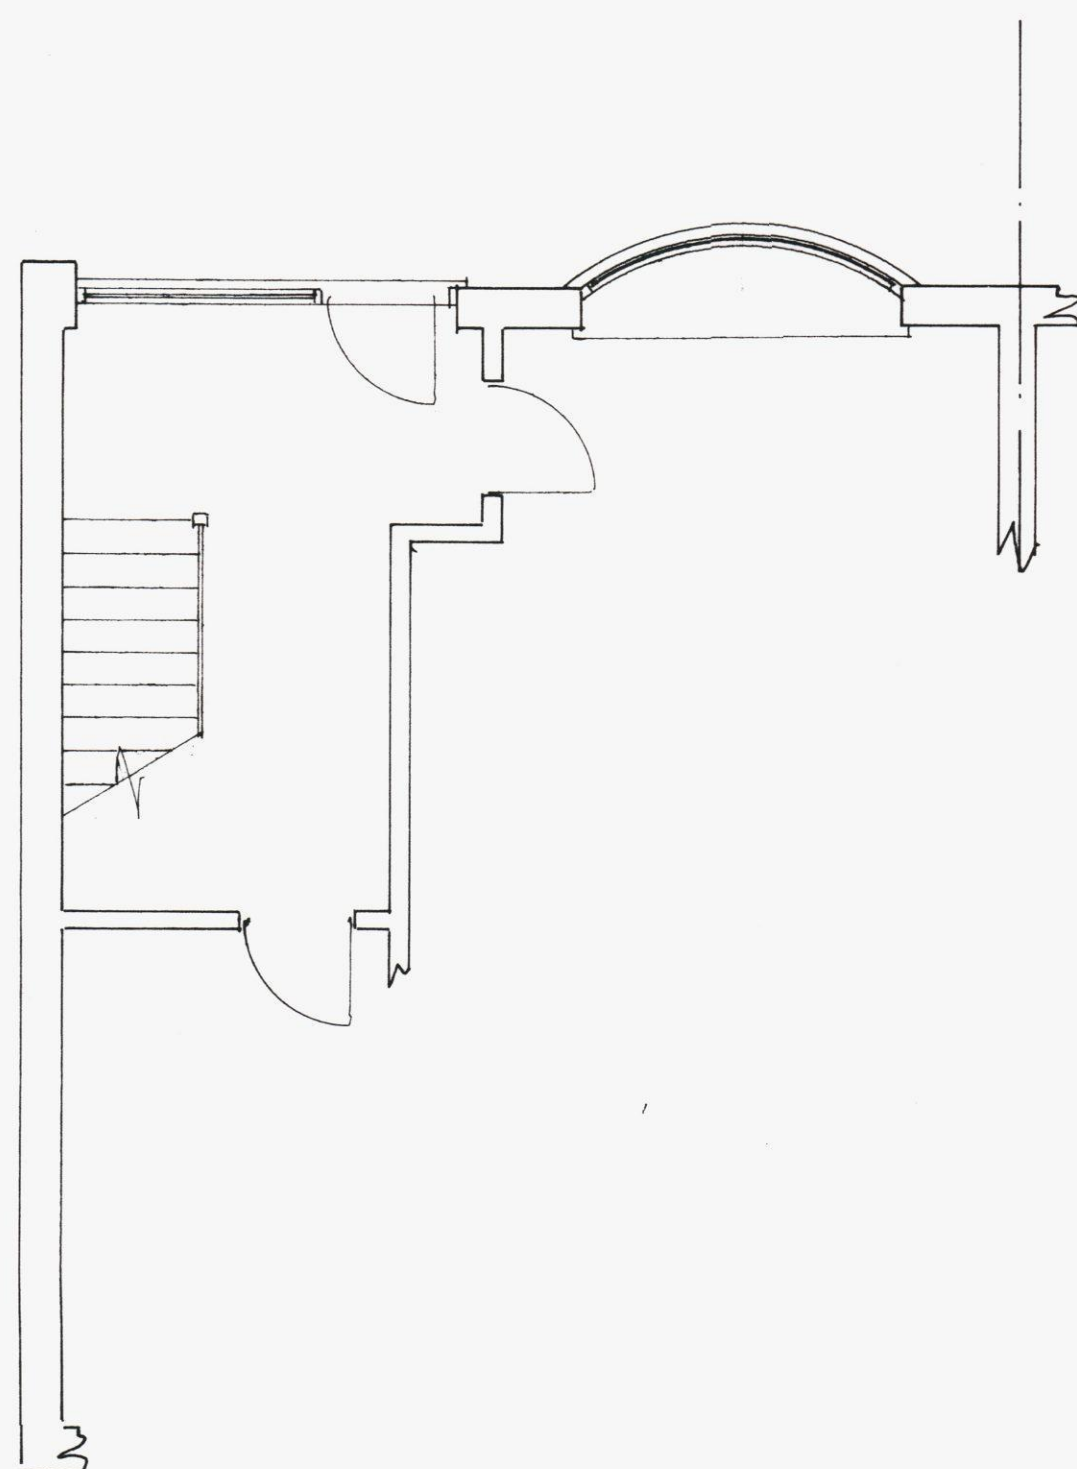

roof plan
1 : 100

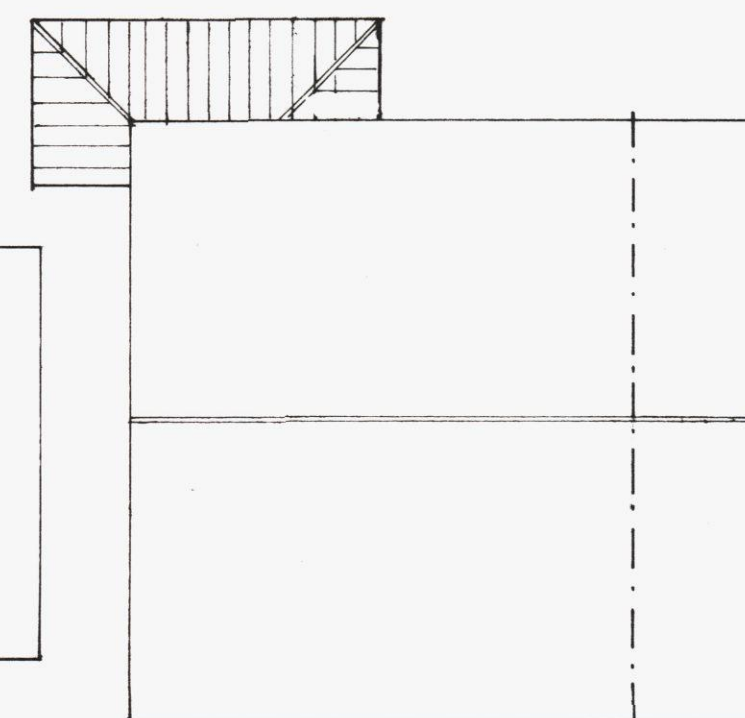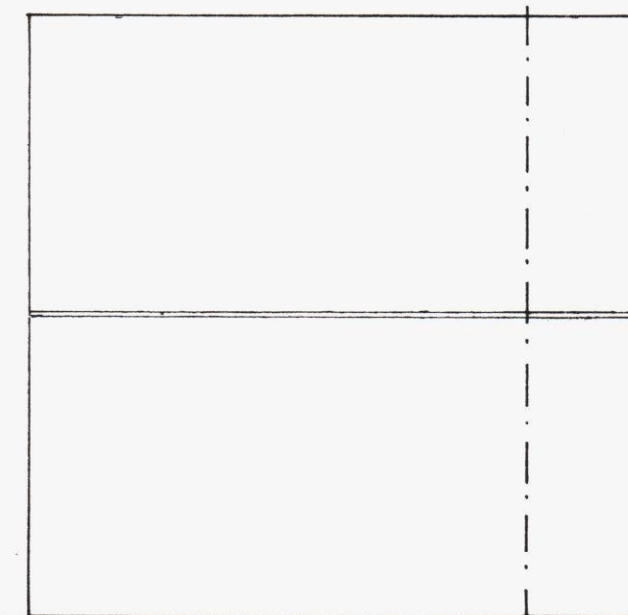

proposed roof plan

HAVANT BOROUGH
COUNCIL
15 JUN 2012
RECEIVED

sheet 2 of 2

Existing

PROPOSED SINGLE STOREY EXTENSION AT 7 OAK TREE DRIVE EMSWORTH FOR MR.& MRS.R.MIDDLETON.

Bryan Butcher
Rainbow Cottage
Nyetimber Lane
Bognor Regis PO21 3JX
01243 266871
07973 233442
bryan.butcher@btinternet.com
www.bryanbutcher.com