



Plan with cladding notes.

APP/12/0981

S

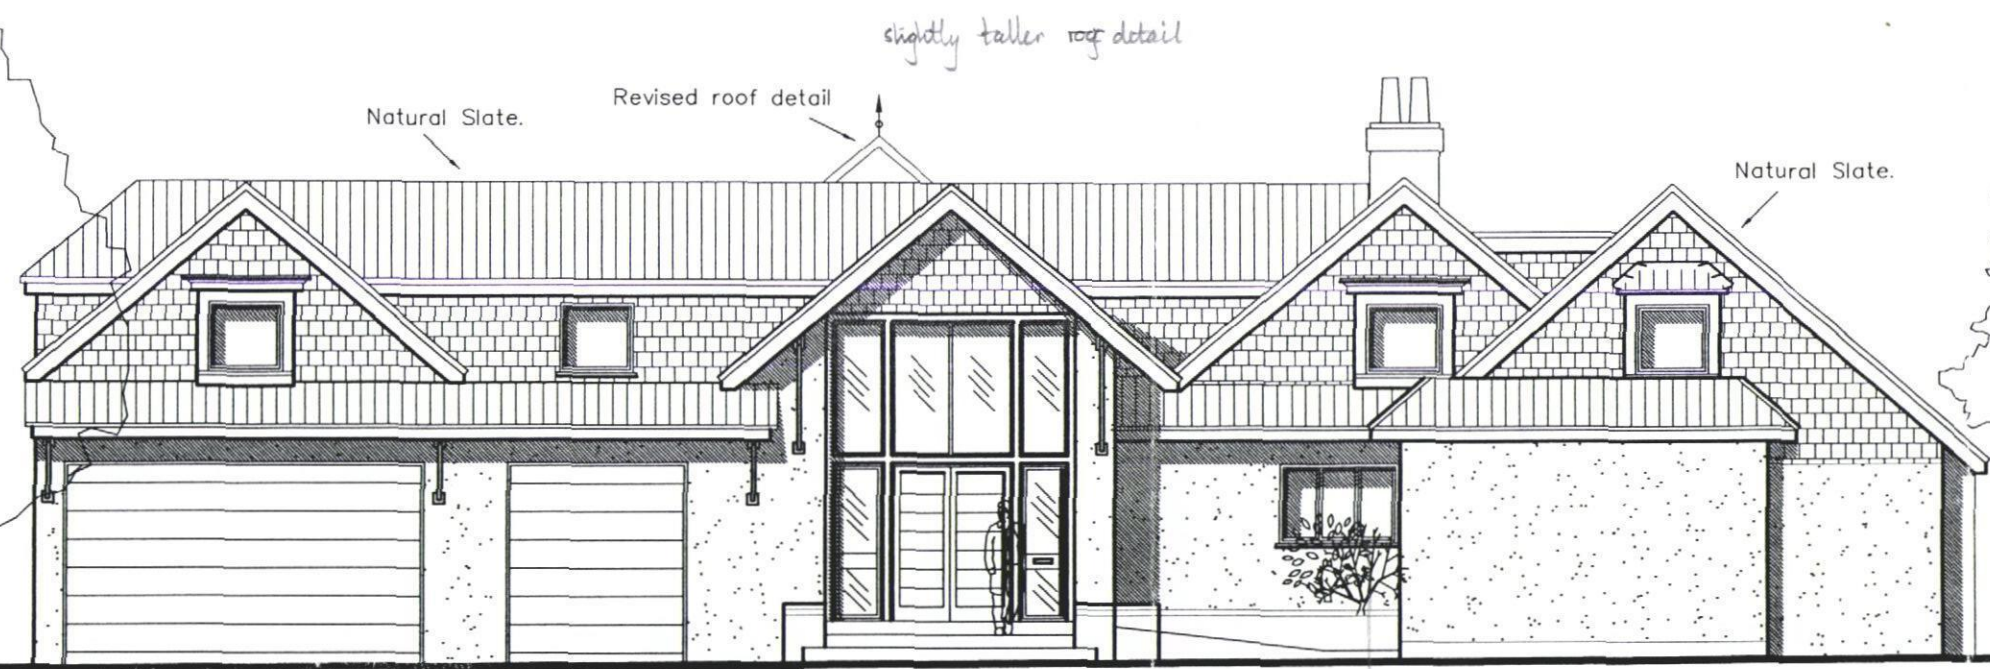

NORTH

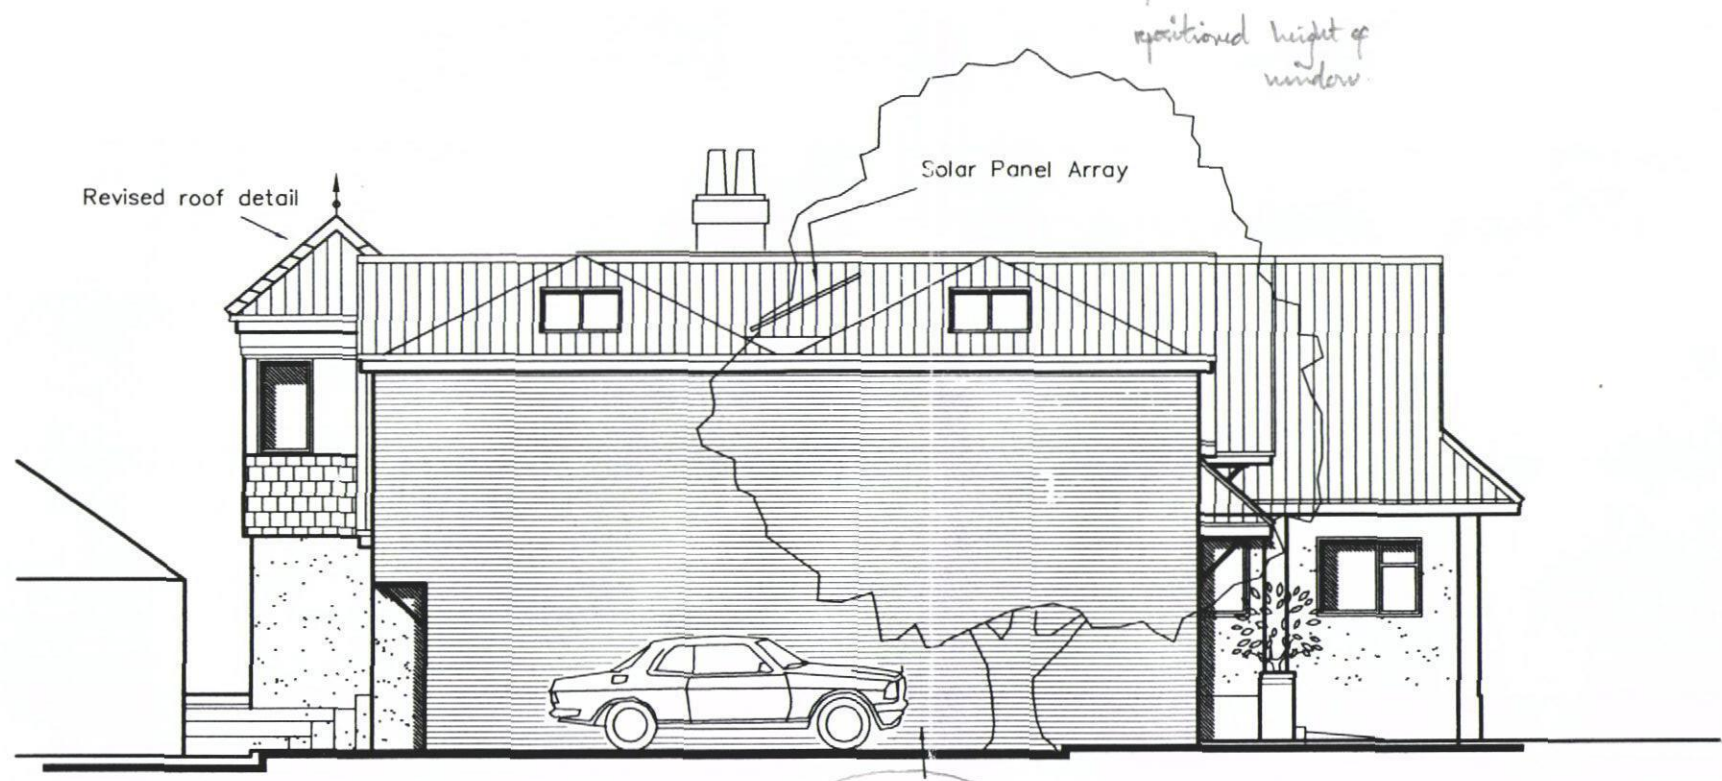

EAST

Face Brickwork

North Corner
Woodgaston Lane
Hayling Island

**NORTH & EAST
ELEVATION
PLANNING
AMENDMENT**

Revisions
A. Tower pinnacle shown. 11/10/12

Martin Critchley
Chartered Architect
7 North Street
Havant, Hampshire, PO9 1PW
023 92 474 919
critchleyarchitect@hotmail.com

Scale A3 = 1:100
Date 30/08/12
Drawn JVC/JHL

0942-411^A

