



Site Section C-C

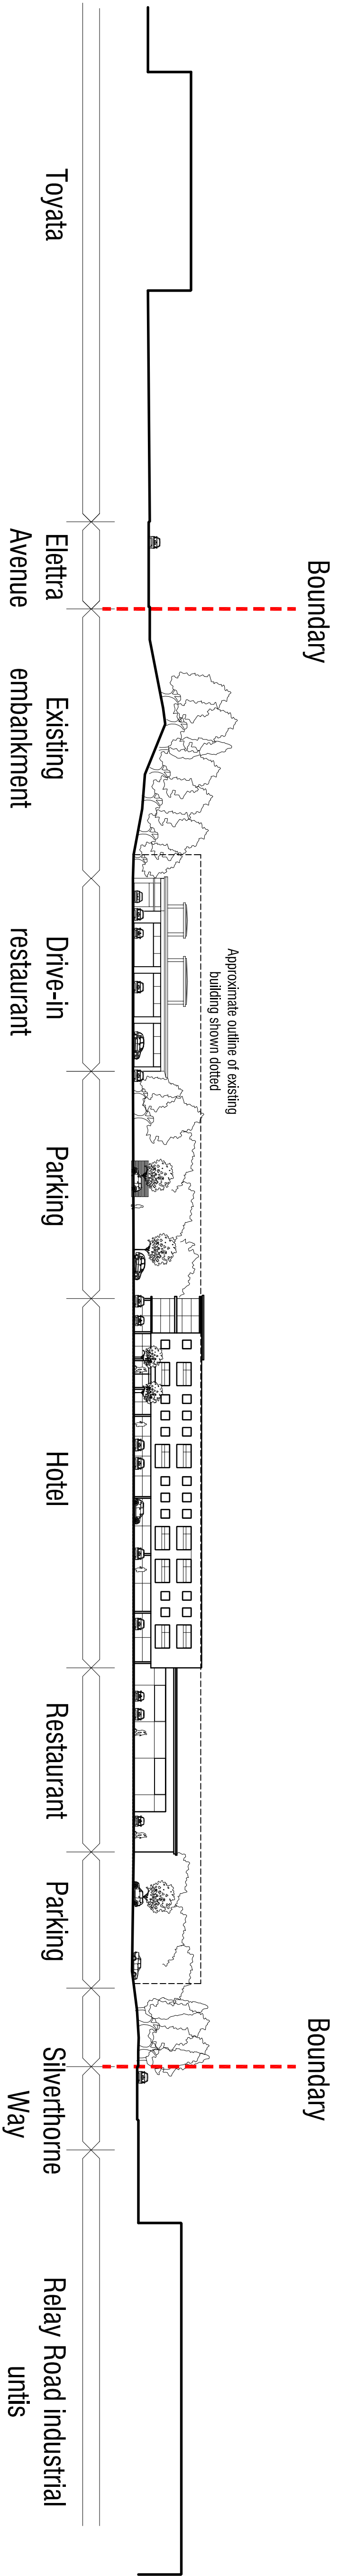

Site Section D-D

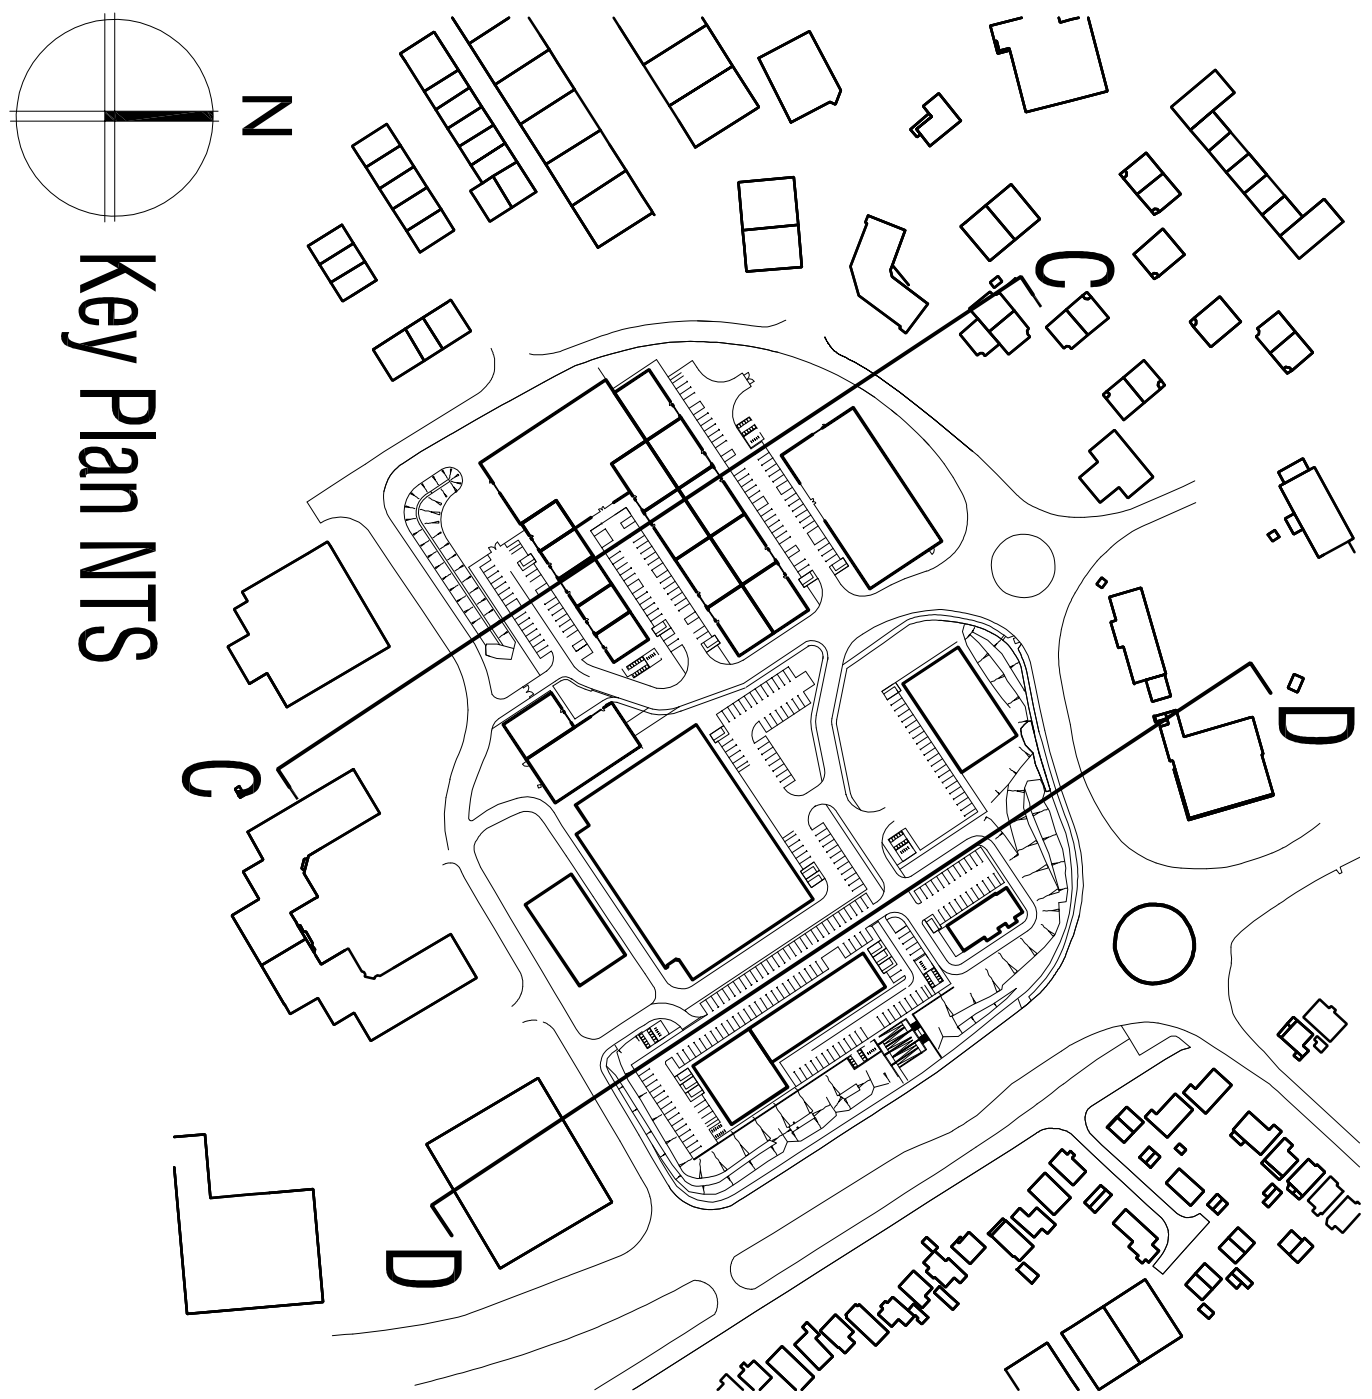

		Client BAE Systems		Title BAE Waterlooville Proposed contextual site sections CC & DD		Project A	
A		Key added to be with landscape changes				Fitzhall Farm, Wickham Road Fareham, Hampshire, PO16 7JH T: 01329 233 225 F: 01329 237 004 E: EMAIL@HGP-ARCHITECTS.CO.UK W: WWW.HGP-ARCHITECTS.CO.UK	
Rev	Date	Drawn	By	Rev	Scale @ A1: 1:1500 Date: 11 June 2012	Drawn by: IS/OK Checked by: GS	Project No: 11.074.004
REVISIONS		OUTLINE PLANNING		0 5 10 15 20 25 30 35 40 45 50m		HGP Architects Ltd Creative Architects Click here on the	