

Boundary Treatments
The property has a mixture of 1.8m timber panel fencing and 1m brick walls to the boundary these are uneffected by the proposal


Trees within fall distance marked as T1 and T2

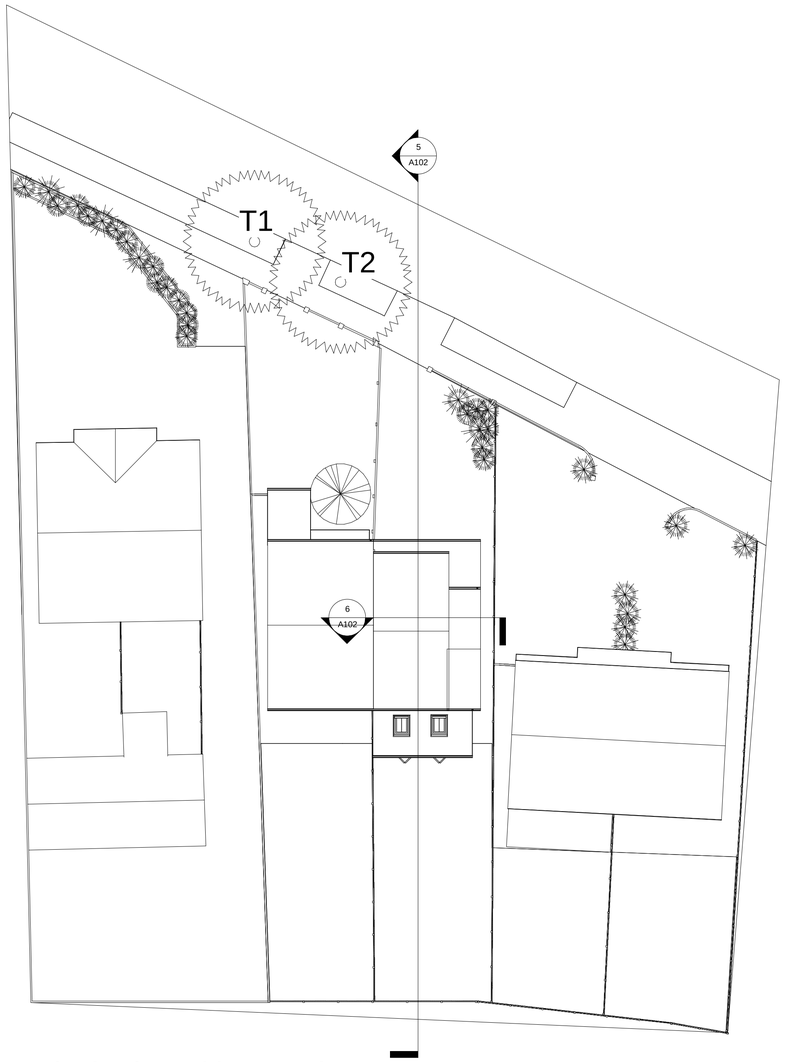

Block Plan with Boundary treatments
Scale 1 : 200 At A1

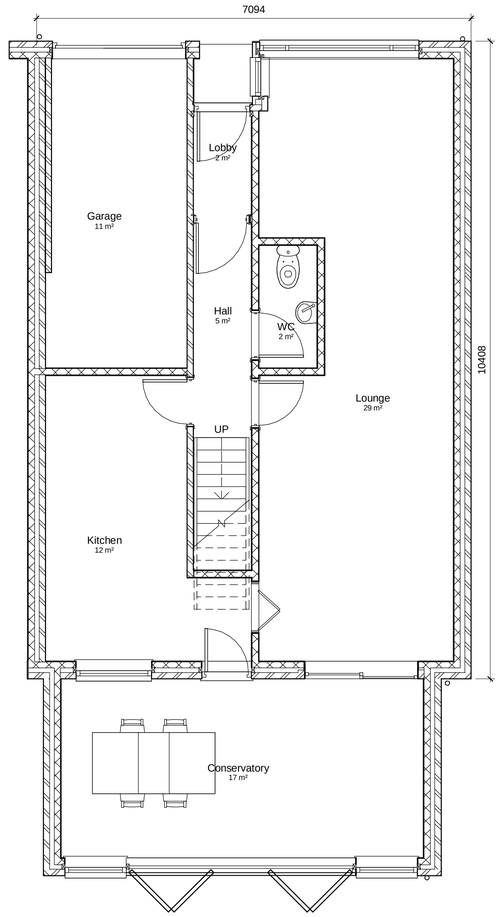


Ground Floor scale 1:50 at A1

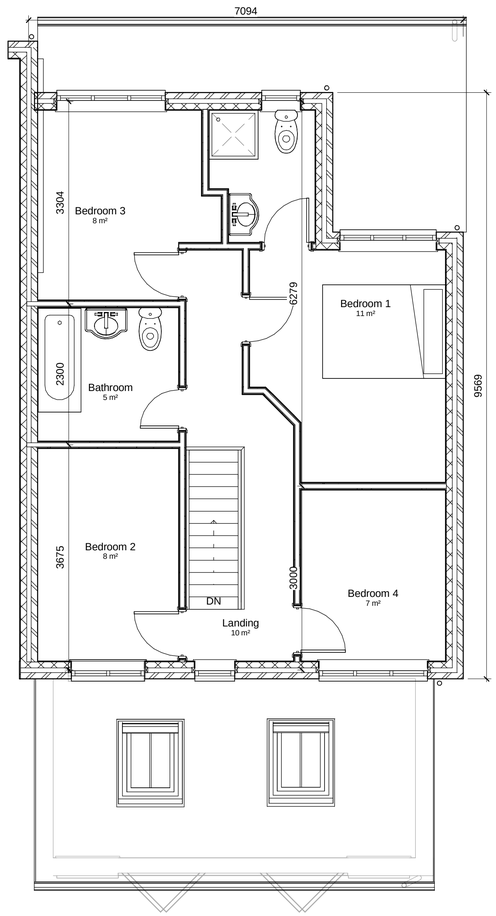


First Floor Scale 1:50 at A1

This plan was purchased from reproprint portsmouth licence number 00176000

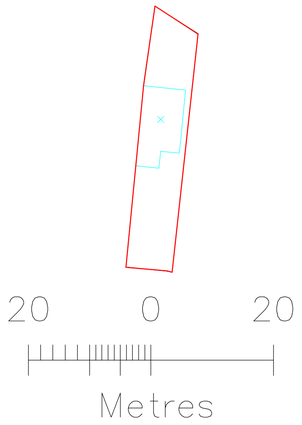

Site Plan Scale 1:500 at A1

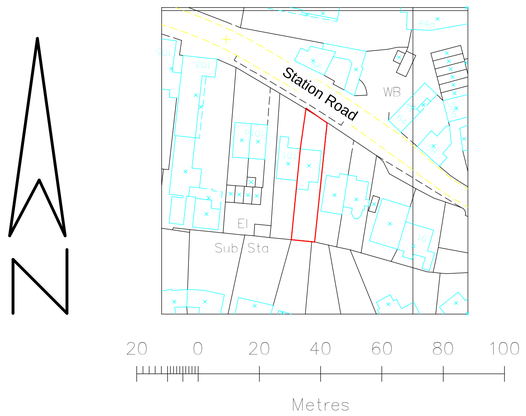

Location Plan Scale 1:1000 at A1

IJ Murray Associates

www.ijma.co.uk

IJ Murray Associates
173 Havant Road
Hayling Island
Hampshire
PO11 0LF
Phone 02392469004
Mob 07779 246915
e-mail ian@ijma.co.uk

These drawings are for planning and building regulation purposes only and are not for construction. All dimensions should be checked on site before work commences

No.	Description	Date

Mr Day
99 Station Road
Hayling Island

Plans

Project number	Project Number
Date	Issue Date
Drawn by	Author
Checked by	Checker

A101 v9

Scale: As indicated

17/01/2012 13:42:03