


24 DELFT GARDENS
PROPOSED ROOF PLAN

1/50

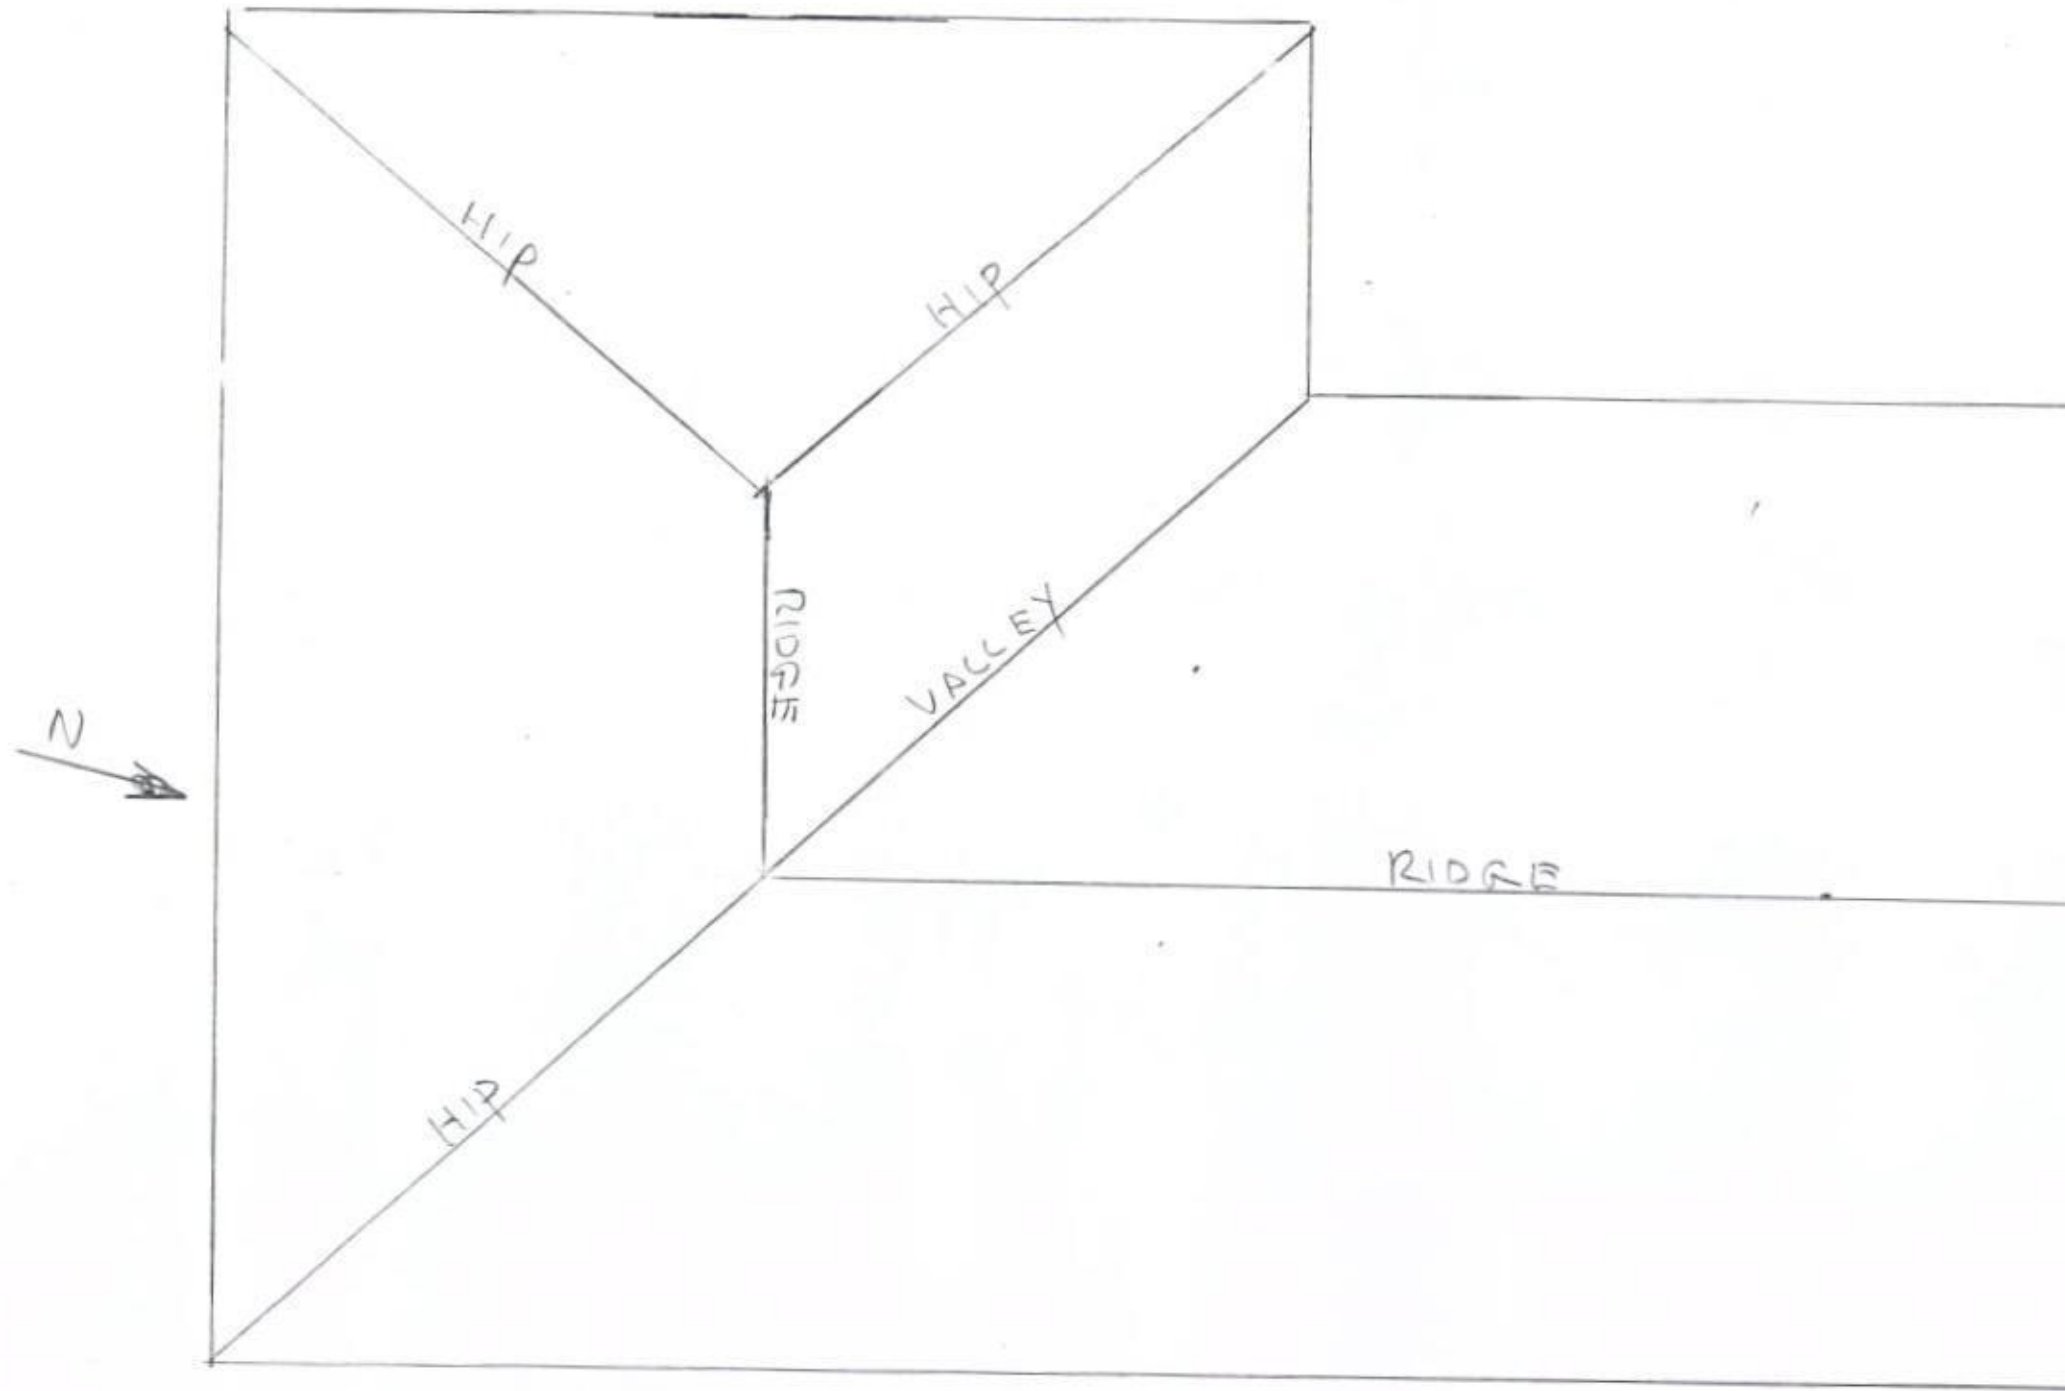

HAVANT BOROUGH
COUNCIL
03 SEP 2012
RECEIVED