


JAMIE WILSON - 14 WIDLEY GARDENS, WATERLOOVILLE, HANTS. PO7 5RB
PROPOSAL FOR ENCLOSURE OF EXISTING PORCH WITH UPVC DOORS, WINDOW AND BRICKWORK AND
INSTALLATION OF BRICK WALL AND DOUBLE GLAZED WINDOW TO REPLACE GARAGE DOOR

PROPOSED LAYOUT

PERMIT

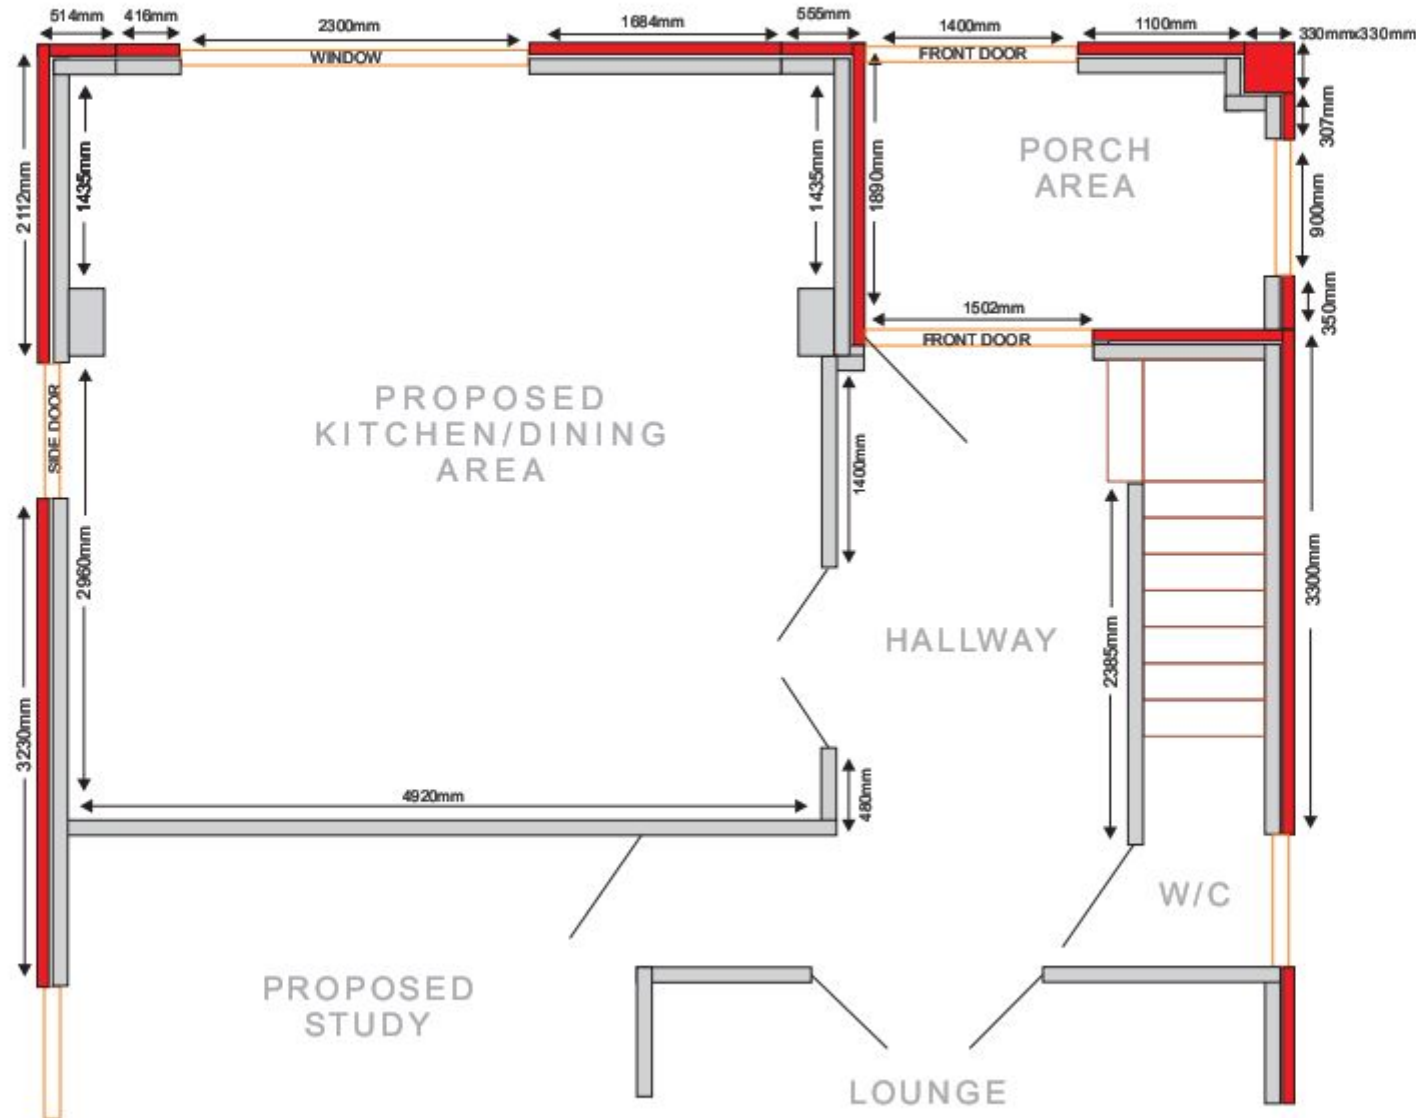

SCALE 1:50
0 500 1000 1500 2000 2500
Millimetres
A4 ORIGINAL PAPER SIZE